



SALAMONE

SALAMONE GROUP CORP, 2930 FELTON ROAD, EAST NORRITON, PA 19401

ENTERED

Transn

From:
Phone:
Email:
Company Name:

To:
Phone:

Description:

Comments:

Please find attached
referenced property
EMR Eastern.

Included in this sub

1. Tax Assess
Salamone h
2. Permit fee
Zoning Boa
Zoning Offi

Thank you for your t
any questions.

Sincerely,
Salamone Group Co

Joanne

Joanne Van Renssel
Environmental Man
(M) 215.850.8444

PAY TO THE ORDER OF City of Camden

ONE thousand eight hundred forty four

FOR Planning Application - CMC Property

14564

WSFS bank

DATE May 8, 2025

\$ 1844.27

62-10/311

14564

SALAMONE GROUP CORP.

146 STABLE ROAD
NORRISTOWN, PA 19403

Date: May 8, 2025

s Group)

n, Division of Planning

ees - CMC Property
of Camden, NJ

J 08104

omplete the Planning Application for the
by Salamone Group Corp. on behalf of

d by the City of Camden Tax Office.
reviously submitted Planning Form.

. This fee is based on the Planning and
ing Fee, Engineer Review Fee and the

do not hesitate to contact me if you have

Security Features



Details on back

Transmittal Coversheet

Date: May 8, 2025

From: Joanne Van Rensselaer
Phone: 215.850.8444
Email: jvanrensselaer@salamonecontractors.com
Company Name: Salamone Group Corp (aka Salamone Contractors Group)

To: Dr. Edward Williams, Director of City of Camden, Division of Planning
Phone: 856.757.7000

Description: Submittal of Missing Application Document & Fees – CMC Property
EMR Eastern Division, 201 N. Front Street, City of Camden, NJ
CMC Building
CMC Property @ 1484 Ferry Avenue, Camden NJ 08104

Comments:


Please find attached the following additional documents and payment to complete the Planning Application for the referenced property that was submitted via hand delivery on May 1, 2025 by Salamone Group Corp. on behalf of EMR Eastern.

Included in this submittal is the following:

1. Tax Assessment Certification Document with the records provided by the City of Camden Tax Office. Salamone has transmitted this tax information via a copy of the previously submitted Planning Form.
2. Permit fee provided on Check #14564 in the amount of \$1,844.27. This fee is based on the Planning and Zoning Board Fee Schedule that includes the Preapplication Meeting Fee, Engineer Review Fee and the Zoning Office Application Fee.

Thank you for your time in assisting Salamone with this application. Please do not hesitate to contact me if you have any questions.

Sincerely,
Salamone Group Corp.

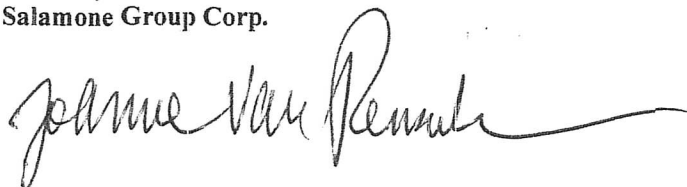

Joanne Van Rensselaer
Environmental Manager
(M) 215.850.8444

**CITY OF CAMDEN
DEPARTMENT OF PLANNING & DEVELOPMENT**

**DIVISION OF PLANNING
&
ZONING**

PROJECT NAME: CMC PROPERTY @ 1484 FERRY STREET, CITY OF CAMDEN NJ



**SITE PLAN APPLICATION AND
SUBMISSION ITEMS PACKAGE**

Any question please contact:

Angela Miller, Planning Board Secretary
(856) 757-7214



SALAMONE

SALAMONE GROUP CORP, 2930 FELTON ROAD, EAST NORRITON, PA 19401

ENTERED

Transn

From:

Phone:

Email:

Company Name:

To:

Phone:

Description:

Comments:

Please find attached referenced property EMR Eastern.

Included in this sub

1. Tax Assess
Salamone b
2. Permit fee
Zoning Boa
Zoning Offi

Thank you for your t
any questions.

Sincerely,
Salamone Group Co

Joanne

Joanne Van Renssel
Environmental Man
(M) 215.850.8444

FOR PAYING Application - CMC Property
1404 Felton Ave 40 EMR Eastern

110011564111 1103110010211 21134275111

WSFS bank



Security Features



Details on back

PAY TO THE ORDER OF City of Camden

ONE thousand eight hundred forty four

27 DOLLARS

\$ 1844.27

DATE

May 8, 2015

62-10/311

SALAMONE GROUP CORP.

146 STABLE ROAD
NORRISTOWN, PA 19403

14564

Date: May 8, 2025

s Group)

n, Division of Planning

ees - CMC Property
of Camden, NJ

J 08104

omplete the Planning Application for the
by Salamone Group Corp. on behalf of

d by the City of Camden Tax Office.
reviously submitted Planning Form.

. This fee is based on the Planning and
ing Fee, Engineer Review Fee and the

do not hesitate to contact me if you have

Transmittal Coversheet

Date: May 8, 2025

From: Joanne Van Rensselaer
Phone: 215.850.8444
Email: jvanrensselaer@salamonecontractors.com
Company Name: Salamone Group Corp (aka Salamone Contractors Group)

To: Dr. Edward Williams, Director of City of Camden, Division of Planning
Phone: 856.757.7000

Description: Submittal of Missing Application Document & Fees – CMC Property
EMR Eastern Division, 201 N. Front Street, City of Camden, NJ
CMC Building
CMC Property @ 1484 Ferry Avenue, Camden NJ 08104

Comments:


Please find attached the following additional documents and payment to complete the Planning Application for the referenced property that was submitted via hand delivery on May 1, 2025 by Salamone Group Corp. on behalf of EMR Eastern.

Included in this submittal is the following:

1. Tax Assessment Certification Document with the records provided by the City of Camden Tax Office. Salamone has transmitted this tax information via a copy of the previously submitted Planning Form.
2. Permit fee provided on Check #14564 in the amount of \$1,844.27. This fee is based on the Planning and Zoning Board Fee Schedule that includes the Preapplication Meeting Fee, Engineer Review Fee and the Zoning Office Application Fee.

Thank you for your time in assisting Salamone with this application. Please do not hesitate to contact me if you have any questions.

Sincerely,
Salamone Group Corp.

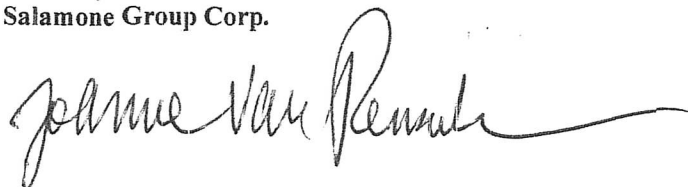

Joanne Van Rensselaer
Environmental Manager
(M) 215.850.8444

TABLE OF CONTENTS

SITE PLAN CHECKLIST.....Page 2

PLOT PLAN CHECKLIST.....Page 3

PLANNING & ZONING FEES.....Page 5

SITE PLAN APPLICATION.....Page 6

ESCROW AGREEMENT.....Page 10

COUNTY PLANNING BOARD APPLICATION.....Page 11

**SITE PLAN APPLICATION
CHECKLIST**

CHECK IF COMPLETED

FOR OFFICE USE ONLY

- | | |
|--|-------|
| _____ 1. Zoning Application | _____ |
| _____ 2. Site Plan Applications & Site Plans (15 copies of both) | _____ |
| _____ 3. Proof of ownership (i.e. Deed, Tax Bill and/or Lease) | _____ |
| _____ 4. Signed Escrow Fee Agreement | _____ |

PRIOR TO SUBMISSION OF ANY SITE PLAN APPLICATIONS EVERY APPLICANT MUST CALL FOR A PRE-APPLICATION CONFERENCE.

IT IS STRONGLY ADVISED THAT THE APPROPRIATE PROFESSIONALS BE PRESENT AT SAID MEETING.

PRE-APPLICATION CONFERENCE FEE: \$500.00

(ACCORDING TO SECTION 577-270 OF THE CITY'S ZONING CODE)

***NOTE:**

- A. Incomplete applications will not be processed.**
- B. Submission hours are 8:30am to 4:30pm, Monday through Friday. All applications must be stamped "received" by the Division of Planning. No outside drop-offs will be processed.**
- C. All plans must be folded with *Title Block* facing upward.**
- D. Whenever public notice is required, the Division of Planning shall prepare procedures for said notification and advise applicant of its readiness.**

Revised 8/27/2020

The following checklist pertains to PLOT PLANS:

Check if Completed

For Office Use Only

- | | |
|---|-----|
| ___ 1. Name and Address of owner and applicant | ___ |
| ___ 2. Name, signature, licenses #, seal and address of engineer, land surveyor, architect, professional planner, and/or landscape architect (as applicable). | ___ |
| ___ 3. Title block denoting type of application, tax map sheet, county municipality, block and lot, and street address. | ___ |
| ___ 4. Key map not less the 1" – 1000" showing location of tract to surrounding street, municipal boundaries, etc. within 500'. | ___ |
| ___ 5. Schedule for required and proposed zone requirements for Lot area, frontage, setbacks, imperious coverage, parking, etc. | ___ |
| ___ 6. North arrow to top of sheet, scale and graphic scale. | ___ |
| ___ 7. Signature block for board chair, secretary, zoning officer/ administrative officer and engineer. | ___ |
| ___ 8. Date of property survey | ___ |
| ___ 9. Acreage of tract to nearest tenth | ___ |
| ___ 10. Date of original and all revisions | ___ |
| ___ 11. Size and location of existing or proposed structures and their dimension of setbacks | ___ |
| ___ 12. Location and dimensions of any existing or proposed streets | ___ |
| ___ 13. All proposed lot lines and area of lots in square feet | ___ |
| ___ 14. Copy of and plan delineation of any existing or proposed deed restriction | ___ |
| ___ 15. Any existing or proposed easement or land reserved or dedicated for public use | ___ |
| ___ 16. Existing streets, other right-of-way or easements; water courses, wetlands, soils floodplains, or other environmentally Sensitive area within 200' of tract | ___ |
| ___ 17. Topographical features of subject property from USGS 7.5 minute maps | ___ |

CHECK IF COMPLETED**FOR OFFICE USE ONLY**

- | | |
|--|-------|
| ____ 18. Boundary, limits, nature and extent of wooded areas,
Specimen trees and other significant physical features | _____ |
| ____ 19. Drainage calculations | _____ |
| ____ 20. Proposed utilities: sanitary sewer, water, storm water
management, telephone, cable TV and electric | _____ |
| ____ 21. Soil erosion and sediment control plan if more than 5000 sq. ft. | _____ |
| ____ 22. Spot and finished elevations at all property corners, corners of
Structures, existing or proposed first floor elevations | _____ |
| ____ 23. Construction details road and paving cross-sections and profiles
if no profiles needed | _____ |
| ____ 24. Lighting plan and details | _____ |
| ____ 25. Landscape plan and details | _____ |
| ____ 26. Site identification signs, traffic control signs, and directional signs | _____ |
| ____ 27. Sight triangles | _____ |
| ____ 28. Vehicular and pedestrian circulation patterns | _____ |
| ____ 29. Parking plan indicating spaces, size and type aisle width internal
Collectors, curb cuts, drives and driveways and all ingress and
Egress areas with dimensions | _____ |
| ____ 30. Preliminary architectural plan and elevations | _____ |
| ____ 31. Environmental impact report, parcels 2 acres or larger | _____ |
| ____ 32. Plan paper size should be 24 by 36 | _____ |

**PURSUANT TO THE CODE OF THE CITY OF CAMDEN
(ARTICLE I, SECTION 233-4)**

SITE PLAN APPLICATION

(Please Answer ALL Questions)

APPLICANT EMR Eastern Division

ADDRESS 201 North Front Street Camden, NJ 08102

TELEPHONE# (856) 583-1830 **FAX#** _____

OWNER OF PROPERTY _____
(if other than applicant)

ADDRESS _____

TELEPHONE _____

**IF APPLICANT IS INCORPORATE OR A PARTNERSHIP, LEGAL REPRESENTATION IS REQUIRED.
PLEASE PROVIDE THE FOLLOWING:**

ATTORNEY'S NAME _____

ADDRESS _____

TELEPHONE# _____ **FAX#** _____

EMAIL ADDRESS _____

PLEASE PROVIDE THE FOLLOWING INFORMATION BELOW:

ENGINEER AND/OR ARCHITECT NAME _____

ADDRESS _____

TELEPHONE# _____ **FAX#** _____

ADDRESS OF DEVELOPMENT 1484 Ferry Ave, Camden, NJ 08104

BLOCK NO.(S) 280 and 281 **LOT NO.(S)** 8, 16, 20, 21, 22, ZONE PR1
23, 25, 28,31, 35, 35.01, 36, 36.01

PRESENT USE(S) Processing facility of Recycled Metal and Scrap

DESCRIBE PROPOSED USES (S):
(attach separate sheet if needed) No change

ADDRESS

DOES THIS APPLICATION INCLUDE:

1. AN ADDITION OF 1,000 SQ. FT. OR MORE TO AN EXISTING STRUCTURE?
(Please circle) YES ☐ NO ☒
2. AN ADDITION OF 1,000 SQ. FT. OR MORE OF PAVING AREA FOR OFF-STREET PARKING?
(Please circle) YES ☐ NO ☒

THIS APPLICANT CERTIFIES THAT THE ABOVE INFORMATION HAS BEEN COMPLETED TO THE BEST OF HIS/HER KNOWLEDGE.

5/1/25
DATE

Joseph Balzano
APPLICANT'S NAME (PLEASE PRINT)


APPLICANT'S SIGNATURE

ESCROW DEPOSIT AGREEMENT BETWEEN THE CITY OF CAMDEN AND

DEPOSITOR EMR Eastern Division

Address 201 North Front Street Camden, NJ 08102

Telephone No. (856) 583-1830

Check No. _____

Depositor herewith deposits the sum of Four Thousand Eight Hundred Ninety Dollars and Sixty Eight Cents.
dollars (\$ 4890.68) with the City of Camden in accordance with an subject to the provisions of the City of Camden
Ordinance No. MC-2304, being incorporated by reference and made a part hereof, and agrees to the following:


1. Depositor's payment of said deposit is made in connection with an application for:
Site Plan Review (preliminary, final, and engineer reviews) and Zoning Permit
Review.

At (provide address with block and lot number): 1484 Ferry Ave, Camden, NJ 08104
Block 281, Lot 28

2. The Treasure of the City of Camden shall be authorized to disburse to the City Engineer from the funds deposited, those fees required to be paid for the technical and professional review by the Zoning Board of Adjustment and/or Planning Board pursuant to the terms of Ordinance MC-2304.
3. All fees shall be disbursed upon reconciliation of the Engineer & Insurance Escrow Accounts by Ordinance MC-2304.
4. If there are insufficient funds in the depositor's escrow account to pay all pending bill attribute to the aforementioned project, depositor shall be notified by the appropriate agency and requested to make an additional deposit into the escrow account.
5. Depositor understands that if he/she fails to make any additional deposit required, depositor's application shall be denied.
6. Any additional deposits shall be made to the Treasure, City of Camden, by way of the Division of Planning, in accordance with the terms set forth herein unless otherwise agreed to by the depositor and the approving agency.
7. The City of Camden shall not be required to pay interest on any sums held pursuant to this agreement.

IN WITNESS WHEREOF the undersigned hereby accepts the terms and conditions of this agreement.

5/1/25
DATE:

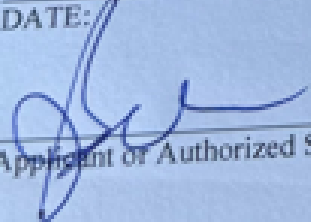
Applicant or Authorized Signature

CITY OF CAMDEN
DIVISION OF PLANNING
CITY HALL – ROOM 224
PO BOX 95120
CAMDEN, NEW JERSEY 08101-5120
(856) 757-7214

INSTRUCTIONS FOR ZONING/SIGN PERMIT APPLICATION

ALL APPLICANTS WHO NEED A ZONING/SIGN PERMIT MUST SUBMIT THE FOLLOWING:

1. Completed Zoning AND/OR Sign Application
2. Proof of ownership (deed, tax bill, or lease) (Leases must be notarized) (Contract of Sale)
3. A detail floor plan of proposed use, conversion of single family dwelling shall have measurement of all habitable space. Accurate drawing of a proposed sign including dimensions and illustration signed by sign supplier. **Any addition or accessory uses or fences must have a Plot Plan and/or Survey. Additions/Fences must be presented on a Plot Plan/Survey with rear and side set back. You can obtain a Plot Plan from the Engineering Dept. located in City Hall, Room 325.**
*(copy of all/any plans must accompany application.
4. Completed attached Tax Certification (**City of Camden Tax Office Room 117 1st floor and Water/Sewer is located in the Room 117, 1st floor**)

5. Application fee:
(**non-refundable**)

Single Family Dwelling	\$ 69.56
Two-Family Dwelling	\$ 139.13
Three-Family Dwelling	\$ 215.51
Or More	
Rooming House	\$ 259.16
Boarding House	\$ 259.16
Commercial Use	\$ 87.30
Industrial Warehousing	
& Manufacturing Use	\$ 139.87
Institutional Use	\$ 69.56
Advertising Billboards	\$ 395.56
Sign Application	\$ 79.11
Rezoning Application	\$ 345.09

Money Order or Check payable to the City of Camden

PLEASE RETURN COMPLETED APPLICATIONS TO THE ABOVE ADDRESS. **INCOMPLETE APPLICATIONS SHALL NOT BE PROCESS. ANY APPLICATION WHICH REMAINS INCOMPLETE FOR MORE THAN 10 BUSINESS DAYS WILL BE DISCARDED.** FALSIFICATION IN ANY FORM SHALL SUBJECT APPLICANT TO A FINE OR MUNICIPAL COURT.

No construction, erection, alteration, repair, remodeling, conversion, renovation or demolition of any building or structure shall begin prior to Zoning approval. Other municipal agency approvals maybe required.

DO NOT REMOVE OR DISCARD ANY PART OF THIS APPLICATION

I. GENERAL

Today's Date: 3/18/2025

Applicant: EMR Easter Division **Telephone:** (856) 583-1830

Applicant's Address: 201 North Front Street Camden, NJ 08102

Applicant Interest: (please check one) ☒ owner ☐ tenant ☐ agent/owner

SUBMITTING FOR: ☒ Zoning Permit ☐ Sign Permit

1. Name and Address of property OWNER if different from that of applicant:

2. **Address and Block and Lot number** for which zoning/sign permit is desired:

1531 Ferry Ave, Camden, NJ 08104 **Block:** 216 **Lot:** 10

3.

Zone District:	R1	R2	R3	C1	C2	C3	C4	LII	LI2	GI1	GI2
(please circle)	US	PR1	OL1	TOD	MW1	MW2	MS	CV2	CC		

4. Historic District: _____

5. What is the property/land **PRESENTLY** being used *entirely* as:

Peddler Yard

6. Is the structure presently vacant? No If so how long? _____

7. How many stories/floors does the building have? 1 Is there a basement/cellar? No

DO NOT REMOVE OR DISCARD ANY PART OF THIS APPLICATION

II. ZONING

1. What is being proposed?
New Construction X Addition _____ Fence _____ (ht _____) Installation _____
New Business _____ Conversion _____ Other (explain: _____)
2. Describe in detail the use & activities **PROPOSED** (attached separate sheet if necessary):
Proposed use for process and storage of recycled metal and scrap materials.

3. Are there other activities existing within the same property? No _____ (please describe)

4. Dimensions of Principal Building and/or structure Processing Building 120x160 ft.
Processing Building Addition 375x100 ft
5. Dimensions of All Accessory Building and/or structure Scrap Building 40x65 ft
Scale House 40x12
6. Are any of the activities conducted in the principal building existing as a nonconforming use?
No X Yes _____ (please explain) _____
7. To the applicant's knowledge, has there been any prior applications made to the Zoning Board of Adjustment or the Planning Board?
No ? Yes ? (please explain) _____

THIS APPLICANT CERTIFIES THAT THE ABOVE INFORMATION HAS BEEN COMPLETED TO THE BEST OF HIS/HER KNOWLEDGE.

5/1/25
(Date)

[Signature]
(Signature of Applicant)

EMR
(Name of Corporation or Association)

DO NOT REMOVE OR DISCARD ANY PART OF THIS APPLICATION

III. SIGN

1. Type Sign: Awning / Billboard / Freestanding / Hanging / Mounted / Off Site / Window
(please circle)
Other (describe): None Alteration of an existing sign _____
(attach photo & describe) _____

2. Are there any existing signs? No (if yes, please attach photos)


3. How many signs are proposed? 0

4. Will sign(s) be illuminated? Yes _____ No _____

5. Dimension: _____ X _____ = _____ sq ft.

6. Distance between ground and the lowest part of sign _____ ft.

7. Distance between ground and highest part of the sign _____ ft.

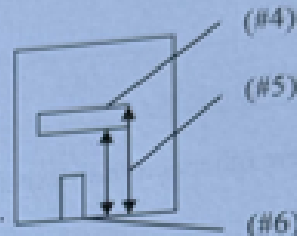

8. Material of Sign: _____

9. Color(s) on sign(s): _____

10. Illustration/Wording: _____

THIS APPLICANT CERTIFIES THAT THE ABOVE INFORMATION HAS BEEN COMPLETED TO THE BEST OF HIS/HER KNOWLEDGE AND FURTHER UNDERSTANDS THAT IF THE SIGN EXCEEDS THE MAXIMUM REQUIREMENT A VARIANCE THROUGH THE PLANNING BOARD OF THE CITY OF CAMDEN MUST BE REQUESTED.

5/1/25
(Date)

[Signature]
(Signature of Applicant)

EMR
(Name of Corporation or Association)

DO NOT REMOVE OR DISCARD ANY PART OF THIS APPLICATION

PLEASE READ

ASSESSMENT CERTIFICATION

Section A: Applicant shall complete

SECTION A

OWNER

Name of OWNER of Property EMR Eastern Division

Address: 201 North Front Street Camden, NJ 08102

SEARCH Address: 201 North Front Street Camden, NJ 08102

Block: 63 Lot: 70 Account: _____

Section B: Applicant shall take this form to the City of Camden Tax Office, Room 117 (1st floor) for completion to indicate whether taxes are paid up to date. Applicant must also go to the PNC Bank (Broadway & Market St) for water and sewer to make sure water/sewer is paid up to date.

Upon completion, this form shall be submitted with original application. **NO APPLICATIONS WILL BE ACCEPTED –if any money is owed for Taxes or Water/Sewer, no permit can be issued until accounts are paid in full-proof of payment must be brought back before turning application in.**

Section C: TAX OFFICE & PNC BANK

An application for Zoning/Sign permit has been submitted to the Division of Planning. Please check your records to be certain that the account is current

I HEREBY CERTIFY THAT THE PROPERTY ASSESSMENT ARE:

Account Type	Qtr.	Due date	Amount Owed	Other
(Taxes/W&S/Other	_____	_____	_____	_____
(Taxes/W&S/Other	_____	_____	_____	_____
(Taxes/W&S/Other	_____	_____	_____	_____
(Taxes/W&S/Other	_____	_____	_____	_____

COMMENTS: _____

DATED: _____

PREPARED BY: See attached document prepared by the
City of Camden Tax Assessment office
in zoning section of application below;
JVR 05.08.2025



©

Tax Account Maintenance

+

Add

✎

Edit

✕

Close

🗑

Delete

🕒

Previous

🕒

Next

🔍

Detail

📄

Letter

🔗

Help

Block: 280

Lot: 20

Qualifier:

Owner: EASTERN METAL RECYCLING TERMINALS

Prop Loc: NS LANSDOWN 102 E FERRY

Account Id: 00004692

Notes Exist

🔗

Tax Bill

🔗

PTR Form

🔗

Restricted Edit

General	Assessed Value	Additional	Billing	Deductions	Balance	All Charges	Add/Omit	Notes
Year	Qtr	Type	Billed	Principal Balance	Interest	Total Balance		
2025	2		54.92	54.92	.00	54.92		
2025	1		54.92	.00	.00	.00		
2025		Total	109.84	54.92	.00	54.92		
2024	4		56.74	.00	.00	.00		
2024	3		56.75	.00	.00	.00		
2024	2		52.00	.00	.00	.00		

Other Delinquent Balances: .00

Interest Date: 04/11/25

Interest Detail

Other APR2 Threshold Amt: .00

Per Diem: .0000

Last Payment Date: 01/14/2025

TOTAL TAX BALANCE DUE

Principal: .00

Penalty: .00

Misc. Charges: .00

Interest: .00

Total: .00

© 2024 Eastern Metal Recycling Terminals, Inc. - Tax Collection

This micrograph shows a section of normal colonic mucosa. The crypts are arranged in a regular, parallel fashion, and the villi are well-defined and uniform in size. The overall architecture is organized and typical of healthy tissue.

Notes Exist

Lot: 31

Owner: R FANELLE & SONS, INC

Account Id: 00004698

✓ Tax Bill

103. *Polysen*

Interest Detail

Other APR2 Threshold Amt:	.00	Per Diem:	.0000	Last Payment Date:	
---------------------------	-----	-----------	-------	--------------------	--

TOTAL TAX BALANCE DUE

Misc. Charges:	.00	Interest:	.00
----------------	-----	-----------	-----

+ Add

Prop: Loc

Other

Other A

TOTAL

P.

Misc. C

4.1.11.1

Restricted Edit

Misc. Charges:	.00	Interest:	.00	Total:	.00
----------------	-----	-----------	-----	--------	-----

[Add](#) [Edit](#) [Close](#) [Delete](#) [Previous](#) [Next](#) [Detail](#) [Letter](#) [Help](#)

Lot: 36

Owner: EASTERN METAL RECYCLING TERMINALS

U.S. Tax Bill

(S) PTR Form

Restricted Edit

General	Assessed Value	Additional	Billing	Deductions	Balance	All Charges	Add/Omit	Notes
Year	Qtr	Type	Billed	Principal Balance	Interest	Total Balance		
2025	2		217.01		217.01	217.01		
2025	1		217.01		.00	.00		
2025		Total	434.02		217.01	217.01		
2024	4		224.23		.00	.00		
2024	3		224.24		.00	.00		
2024	2		200.79		.00	.00		

Interest Detail.

Last Payment Date:

TOTAL TAX BALANCE DUE

00

00

.00 Total:

00

— 〇 —

Lot: 36.01

Owner: CONSOLIDATED RAIL CORP; %TAX DEPT

Account Id: 00033175

 PTR Form
 Tax Bill

Restricted Edit

General	Assessed Value	Additional	Billing	Deductions	Balance	All Charges	Add/Omit	Notes
Year	Qtr	Type	Billed	Principal Balance	Interest	Total Balance		
		Total	.00		.00	.00		

Interest Detail

Circumstance	All respondents (%)	Men (%)	Women (%)
If someone is attacking you	85	88	82
If someone is threatening you	65	68	62
If someone is harassing you	45	48	42
If someone is insulting you	25	28	22
If someone is annoying you	15	18	12

TOTAL TAX BALANCE DUE

Principal: .00 Penalty: .00

Misc. Charges: Interest:

Table 1

Tax Account Maintenance

Block: 216

Lot: 10

Qualifier:

Owner: EMR EASTERN, LLC

Prop Loc: 1531 FERRY AVE Account Id: 00003375

General	Assessed Value	Additional	Billing	Deductions	Balance	All Charges	Add/Omit	Notes
---------	----------------	------------	---------	------------	---------	-------------	----------	-------

Year	Qtr	Type	Billed	Principal Balance	Interest	Total Balance
2025	2		4,624.50	4,624.50	.00	4,624.50
2025	1		4,624.50	.00	.00	.00
2025		Total	9,249.00	4,624.50	.00	4,624.50
2024	4		4,778.51	.00	.00	.00
2024	3		4,778.52	.00	.00	.00
2024	2		4,170.48	.00	.00	.00

Other Delinquent Balances: .00 Interest Date: 04/11/25

Other APR2 Threshold Amt: .00 Per Diem: .0000 Last Payment Date: 01/21/2025

TOTAL TAX BALANCE DUE

Principal: .00 Penalty: .00
 Misc. Charges: .00 Interest: .00 Total: .00

Tax Account Maintenance

Block: 280

Notes Exist

Lot: 8

Qualifier:

Owner: EASTERN METAL RECYCLING TERMINALS

Prop Loc: 1432 FERRY AVE Account Id: 00004690

Year	Qtr	Type	Billed	Principal Balance	Interest	Total Balance
2025	2		1,581.95	1,581.95	.00	1,581.95
2025	1		1,581.95	.00	.00	.00
2025		Total	3,163.90	1,581.95	.00	1,581.95
2024	4		1,634.63	.00	.00	.00
2024	3		1,634.64	.00	.00	.00
2024	2		1,520.25	.00	.00	.00

Other Delinquent Balances: .00 Interest Date: 04/11/25

Other APR2 Threshold Amt: .00 Per Diem: .0000 Last Payment Date: 01/21/2025

TOTAL TAX BALANCE DUE

Principal: .00 Penalty: .00

Misc. Charges: .00 Interest: .00 Total: .00

Tax Account Maintenance

Block: 280

Notes Exist

Lot: 16

Qualifier:

Owner: EASTERN METAL RECYCLING TERMINALS

Prop Loc: 212 ATLANTIC AVE Account Id: 00004691

Year	Qtr	Type	Billed	Principal Balance	Interest	Total Balance
2025	2		85.92	85.92	.00	85.92
2025	1		85.92	.00	.00	.00
2025		Total	171.84	85.92	.00	85.92
2024	4		88.77	.00	.00	.00
2024	3		88.78	.00	.00	.00
2024	2		82.05	.00	.00	.00

Other Delinquent Balances: .00 Interest Date: 04/11/25

Other APR2 Threshold Amt: .00 Per Diem: .0000 Last Payment Date: 01/14/2025

TOTAL TAX BALANCE DUE

Principal: .00 Penalty: .00

Misc. Charges: .00 Interest: .00 Total: .00

* Total Tax - Adjusted Bill - for Tax Credit

Tax Account Maintenance

Block: 280

Notes Exist

Lot: 20

Qualifier:

Owner: EASTERN METAL RECYCLING TERMINALS

Prop Loc: NS LANSDOWN 102 E FERRY Account Id: 00004692

General	Assessed Value	Additional	Billing	Deductions	Balance	All Charges	Add/Omit	Notes
---------	----------------	------------	---------	------------	---------	-------------	----------	-------

Year	Qtr	Type	Billed	Principal Balance	Interest	Total Balance
2025	2		54.92	54.92	.00	54.92
2025	1		54.92	.00	.00	.00
2025		Total	109.84	54.92	.00	54.92
2024	4		56.74	.00	.00	.00
2024	3		56.75	.00	.00	.00
2024	2		56.00	.00	.00	.00

Other Delinquent Balances: .00 Interest Date: 04/11/25

Other APR2 Threshold Amt: .00 Per Diem: .0000 Last Payment Date: 01/14/2025

TOTAL TAX BALANCE DUE

Principal: .00 Penalty: .00

Misc. Charges: .00 Interest: .00 Total: .00

Tax Account Maintenance

Block: 280

Notes Exist

Lot: 22

Qualifier:

Owner: EASTERN METAL RECYCLING TERMINALS

Prop Loc: 250 ATLANTIC AVE Account Id: 00004694

General	Assessed Value	Additional	Billing	Deductions	Balance	All Charges	Add/Omit	Notes
---------	----------------	------------	---------	------------	---------	-------------	----------	-------

Year	Qtr	Type	Billed	Principal Balance	Interest	Total Balance
2025	2		577.51	577.51	.00	577.51
2025	1		577.51	.00	.00	.00
2025		Total	1,155.02	577.51	.00	577.51
2024	4		596.74	.00	.00	.00
2024	3		596.75	.00	.00	.00
2024	2		558.27	.00	.00	.00

Other Delinquent Balances: .00 Interest Date: 04/11/25

Other APR2 Threshold Amt: .00 Per Diem: .0000 Last Payment Date: 01/14/2025

TOTAL TAX BALANCE DUE

Principal: .00 Penalty: .00
 Misc. Charges: .00 Interest: .00 Total: .00

Tax Account Maintenance

Block: 280

Lot: 23

Qualifier:

Owner: EASTERN METAL RECYCLING TERMINALS

Prop Loc: WS LANSDOWN 367 N FERRY Account Id: 00033172

General		Assessed Value	Additional	Billing	Deductions	Balance	All Charges	Add/Omit	Notes
Year	Qtr	Type	Billed		Principal Balance	Interest	Total Balance		
2025	2		523.48		523.48	.00	523.48		
2025	1		523.48		.00	.00	.00		
2025		Total	1,046.96		523.48	.00	523.48		
2024	4		540.91		.00	.00	.00		
2024	3		540.91		.00	.00	.00		
2024	2		505.04		.00	.00	.00		

Other Delinquent Balances: .00 Interest Date: 04/11/25

Other APR2 Threshold Amt: .00 Per Diem: .0000 Last Payment Date: 01/14/2025

TOTAL TAX BALANCE DUE

Principal: .00 Penalty: .00

Misc. Charges: .00 Interest: .00 Total: .00

Tax Account Maintenance

Block: 281

Lot: 25

Qualifier:

Owner: FRANCHI PROPERTIES, LLC

Prop Loc: REAR 1484 FERRY S CL

Account Id: 00004696

Year	Qtr	Type	Billed	Principal Balance	Interest	Total Balance
2025	2		158.55	158.55	.00	158.55
2025	1		158.55	.00	.00	.00
2025		Total	317.10	158.55	.00	158.55
2024	4		163.83	.00	.00	.00
2024	3		163.83	.00	.00	.00
2024	2		152.27	.00	.00	.00

Other Delinquent Balances: 1,507.65 Interest Date: 04/11/25

Other APR2 Threshold Amt: 1,507.65 Per Diem: .0000 Last Payment Date: 08/19/2022

TOTAL TAX BALANCE DUE

Principal: .00 Penalty: .00

Misc. Charges: .00 Interest: .00 Total: .00

Tax Account Maintenance

Block: 281
Notes Exist

Lot: 28

Qualifier:

Owner: EASTERN METAL RECYCLING TERMINALS

Prop Loc: 1484 FERRY AVE
 Account Id: 00004697

General		Assessed Value	Additional	Billing	Deductions	Balance	All Charges	Add/Omit	Notes
Year	Qtr	Type	Billed		Principal Balance	Interest	Total Balance		
2025	2		5,246.30 *		5,246.30	.00	5,246.30		
2025	1		5,246.30 *		3.09	.01	3.10		
2025		Total	10,492.60		5,249.39	.01	5,249.40		
2024	4		6,168.53 *		.00	.00	.00		
2024	3		4,622.01		.00	.00	.00		
2024	2		4,224.06		.00	.00	.00		

Other Delinquent Balances: .00 Interest Date: 04/11/25

Other APR2 Threshold Amt: .00 Per Diem: .0007 Last Payment Date: 04/02/2025

TOTAL TAX BALANCE DUE

Principal: 3.09 Penalty: .00

Misc. Charges: .00 Interest: .01 Total: 3.10



Tax Account Maintenance

Block: 281
Notes Exist

Lot: 31

Qualifier:

Owner: R FANELLE & SONS, INC

Prop Loc: 1466 FERRY AVE
 Account Id: 00004698

General		Assessed Value	Additional	Billing	Deductions	Balance	All Charges	Add/Omit	Notes
Year	Qtr	Type	Billed		Principal Balance	Interest	Total Balance		
2025	2		3,482.77		3,482.77	.00	3,482.77		
2025	1		3,482.77		.00	.00	.00		
2025		Total	6,965.54		3,482.77	.00	3,482.77		
2024	4		3,598.76		.00	.00	.00		
2024	3		3,598.77		.00	.00	.00		
2024	2		2,265.77		.00	.00	.00		

Other Delinquent Balances: Interest Date: 04/11/25

Other APR2 Threshold Amt: Per Diem: Last Payment Date: 01/21/2025

TOTAL TAX BALANCE DUE

Principal: Penalty:

Misc. Charges: Interest: Total:

Tax Account Maintenance

Block: 281

Notes Exist

Lot: 35

Qualifier:

Owner: EASTERN METAL RECYCLING TERMINALS

Prop Loc: WS S 3RD 246 NO FERRY AVE Account Id: 00033173

Year	Qtr	Type	Billed	Principal	Balance	Interest	Total Balance
2025	2		177.15		177.15	.00	177.15
2025	1		177.15		.00	.00	.00
2025		Total	354.30		177.15	.00	177.15
2024	4		183.05		.00	.00	.00
2024	3		183.05		.00	.00	.00
2024	2		177.15		.00	.00	.00

Other Delinquent Balances: .00 Interest Date: 04/11/25

Other APR2 Threshold Amt: .00 Per Diem: .0000 Last Payment Date: 01/21/2025

TOTAL TAX BALANCE DUE

Principal: .00 Penalty: .00

Misc. Charges: .00 Interest: .00 Total: .00

Tax Account Maintenance

Block: 281

Lot: 35.01

Qualifier:

Owner: EASTERN METAL RECYCLING TERMINALS

Prop Loc: SW 3RD & FERRY AVE Account Id: 00004699

General	Assessed Value	Additional	Billing	Deductions	Balance	All Charges	Add/Omit	Notes
---------	----------------	------------	---------	------------	---------	-------------	----------	-------

Year	Qtr	Type	Billed	Principal Balance	Interest	Total Balance
2025	2		815.77	815.77	.00	815.77
2025	1		815.78	.00	.00	.00
2025		Total	1,631.55	815.77	.00	815.77
2024	4		842.94	.00	.00	.00
2024	3		842.94	.00	.00	.00
2024	2		788.51	.00	.00	.00

Other Delinquent Balances: .00 Interest Date: 04/11/25

Other APR2 Threshold Amt: .00 Per Diem: .0000 Last Payment Date: 01/21/2025

TOTAL TAX BALANCE DUE

Principal: .00 Penalty: .00

Misc. Charges: .00 Interest: .00 Total: .00

Tax Account Maintenance

Block: 281

Lot: 36

Qualifier:

Owner: EASTERN METAL RECYCLING TERMINALS

Prop Loc: 97 W 3RD & 174 E RR FERRY Account Id: 00033174

General		Assessed Value	Additional	Billing	Deductions	Balance	All Charges	Add/Omit	Notes
Year	Qtr	Type	Billed		Principal Balance	Interest	Total Balance		
2025	2		217.01		217.01	.00	217.01		
2025	1		217.01		.00	.00	.00		
2025		Total	434.02		217.01	.00	217.01		
2024	4		224.23		.00	.00	.00		
2024	3		224.24		.00	.00	.00		
2024	2		200.78		.00	.00	.00		

Other Delinquent Balances: .00 Interest Date: 04/11/25

Other APR2 Threshold Amt: .00 Per Diem: .0000 Last Payment Date: 01/21/2025

TOTAL TAX BALANCE DUE

Principal: .00 Penalty: .00

Misc. Charges: .00 Interest: .00 Total: .00

* In District Adjusted Bill for Tax Quarter

Tax Account Maintenance

Block: 281
 Lot: 36.01
 Qualifier:
 Owner: CONSOLIDATED RAIL CORP; %TAX DEPT
 Prop Loc: SS LANSDOWN 215 E FERRY Account Id: 00033175

General		Assessed Value	Additional	Billing	Deductions	Balance	All Charges	Add/Omit	Notes
Year	Qtr	Type	Billed		Principal Balance	Interest	Total Balance		
		Total	.00		.00	.00	.00		

Other Delinquent Balances: .00 Interest Date: 04/11/25

Other APR2 Threshold Amt: .00 Per Diem: .0000 Last Payment Date: / /

TOTAL TAX BALANCE DUE

Principal: .00 Penalty: .00
 Misc. Charges: .00 Interest: .00 Total: .00

* Includes Adjusted Billings for Tax Quarter

Atlantic Avenue CMC Yard

Atlantic Avenue & Ferry Avenue

Camden, NJ

PROJECT NOTE:
1. ALL SITE WORK CONSTRUCTION AND DETAILS MUST CONFORM TO THE STANDARDS OF THE CITY OF CAMDEN.
2. THE APPLICANT WILL COMPLY WITH THE CITY'S "ORDINANCE ESTABLISHING STANDARDS FOR THE SUBMISSION OF MAPS AND OTHER DOCUMENTS IN A DIGITAL FORMAT".
3. THE OWNER, OR HIS REPRESENTATIVE, IS TO DESIGNATE AN INDIVIDUAL RESPONSIBLE FOR CONSTRUCTION SITE SAFETY DURING THE COURSE OF SITE IMPROVEMENTS PURSUANT TO J.J.A.C. 3:23-2.21 (e) OF THE N.J. UNIFORM CONSTRUCTION CODE AND CFR 1926.32 (f) (OSHA COMPETENT PERSON).

Owner:
EMR Eastern Region
201 North Front Street
Camden, NJ 08102
Phone: (856) 969-7035
Fax: (856) 219-3877

Civil Engineer:
Moench Engineering, P.C.
4000 Clarks Creek Road
Plainfield, Indiana 46168
Phone: (317) 837-2767
Fax: (317) 837-7266

Jurisdictional Contact:
City of Camden
Department of Administration
Division of Planning
520 Market St.
City Hall, Suite 224
PO Box 95120
Camden, NJ 08101-5120
Phone: (856) 757-7600
Fax: (856) 964-2262

Approvals:

PLANNING BOARD CHAIRMAN _____ DATE _____

PLANNING BOARD SECRETARY _____ DATE _____


I HAVE CAREFULLY EXAMINED THIS PLAN AND TO THE BEST OF MY KNOWLEDGE AND BELIEF FIND IT CONFORMS TO THE APPLICABLE CONDITIONS OF THE PLANNING BOARD APPROVAL AND THE TOWNSHIP ORDINANCES AND REQUIREMENTS THERETO. THIS PLAN IS HEREBY APPROVED BY THE OFFICE OF THE CITY OF CAMDEN PLANNING BOARD ENGINEER:

CITY OF CAMDEN PLANNING BOARD ENGINEER _____ DATE _____

ZONING OFFICER / ADMINISTRATIVE OFFICER _____ DATE _____



INDEX OF DRAWINGS	
SHT.	TITLE
CIVIL DRAWINGS	
C000	COVER SHEET
C001	NOTES & LEGEND
D101	SITE DEMOLITION PLAN
C101	OVERALL SITE PLAN
C201202	ENLARGED SITE PLAN
C203-205	ENLARGED LIVING WALL PLAN
C301-302	ENLARGED GRADING PLAN
C303	EROSION CONTROL PLAN
C304	STORMWATER POLLUTION PREVENTION PLAN & NOTES A, B & C
C401-402	SITE UTILITY PLAN
C501-503	SECTIONS AND DETAILS
L101-102	LANDSCAPE PLAN

PROPERTIES OWNER LIST WITHIN 200 FT OF SUBJECT PROPERTY AS OF 09/21/2018 CITY OF CAMDEN, CAMDEN COUNTY, NJ				
BLOCK	LOT	OWNER	OWNER ADDRESS	CITY, STATE, ZIP CODE
217	8	SOUTH JERSEY PORT CORPORATION	101 JOSEPH A BALZANO BLVD	CAMDEN, NJ, 08103
217	9.01	CAMDEN IRON & METAL, INC.	143 HARDING AVENUE	BELLMAWR, NJ, 08031
217	10	CAMDEN IRON & METAL, INC.	143 HARDING AVENUE	BELLMAWR, NJ, 08031
217	12	SOUTH JERSEY PORT CORPORATION	101 JOSEPH A BALZANO BLVD	CAMDEN, NJ 08103
217	15	READING RR CO. %TAX DEPT.	THREE COMMERCIAL PL., #209	NORFOLK, VA, 23510
LOCAL UTILITIES				
COMPANY	ADDRESS		CITY, STATE, ZIP CODE	
CAMDEN COUNTY MUA	1645 FERRY AVENUE		CAMDEN, NJ, 08104	
PUBLIC SERVICE ELECTRIC & GAS	PO BOX 790		CRANFORD, NJ, 07016-0790	
VERIZON	540 BROAD STREET		NEWARK, NJ, 07101	
AMERICAN WATER	PO BOX 52747		PHOENIX, AZ, 85072	
NEW JERSEY AMERICAN WATER	PO BOX 578		ALTON, IL 62002	
COMCAST CABLEVISION	1250 HADDONFIELD-BERLIN ROAD		CHERRY HILL, NJ, 08034-0404	

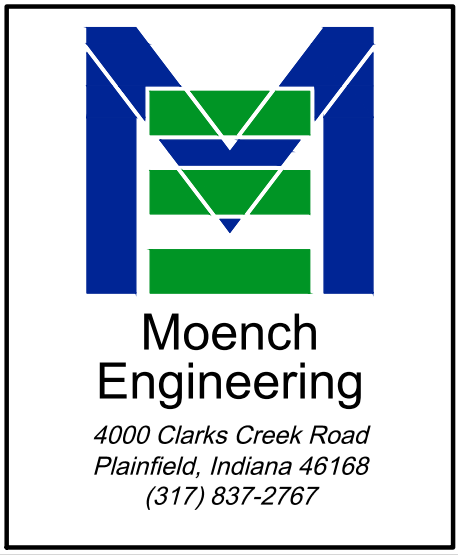

THESE DRAWINGS ARE GIVEN IN CONFIDENCE AND SHALL BE USED ONLY IN PURSUANT TO THE AGREEMENT WITH MOENCH ENGINEERING, P.C. NO OTHER USE OR DUPLICATION MAY BE MADE WITHOUT THE PRIOR WRITTEN CONSENT OF MOENCH ENGINEERING, P.C. ALL OTHER COPYRIGHT AND COMMON LAW RIGHTS ARE HEREBY SPECIFICALLY RESERVED.

SUBJECT SITE:
SITE LOCATED IN CAMDEN TOWNSHIP
CAMDEN COUNTY, NEW JERSEY
39° 55' 39"N, 75° 7' 30"W

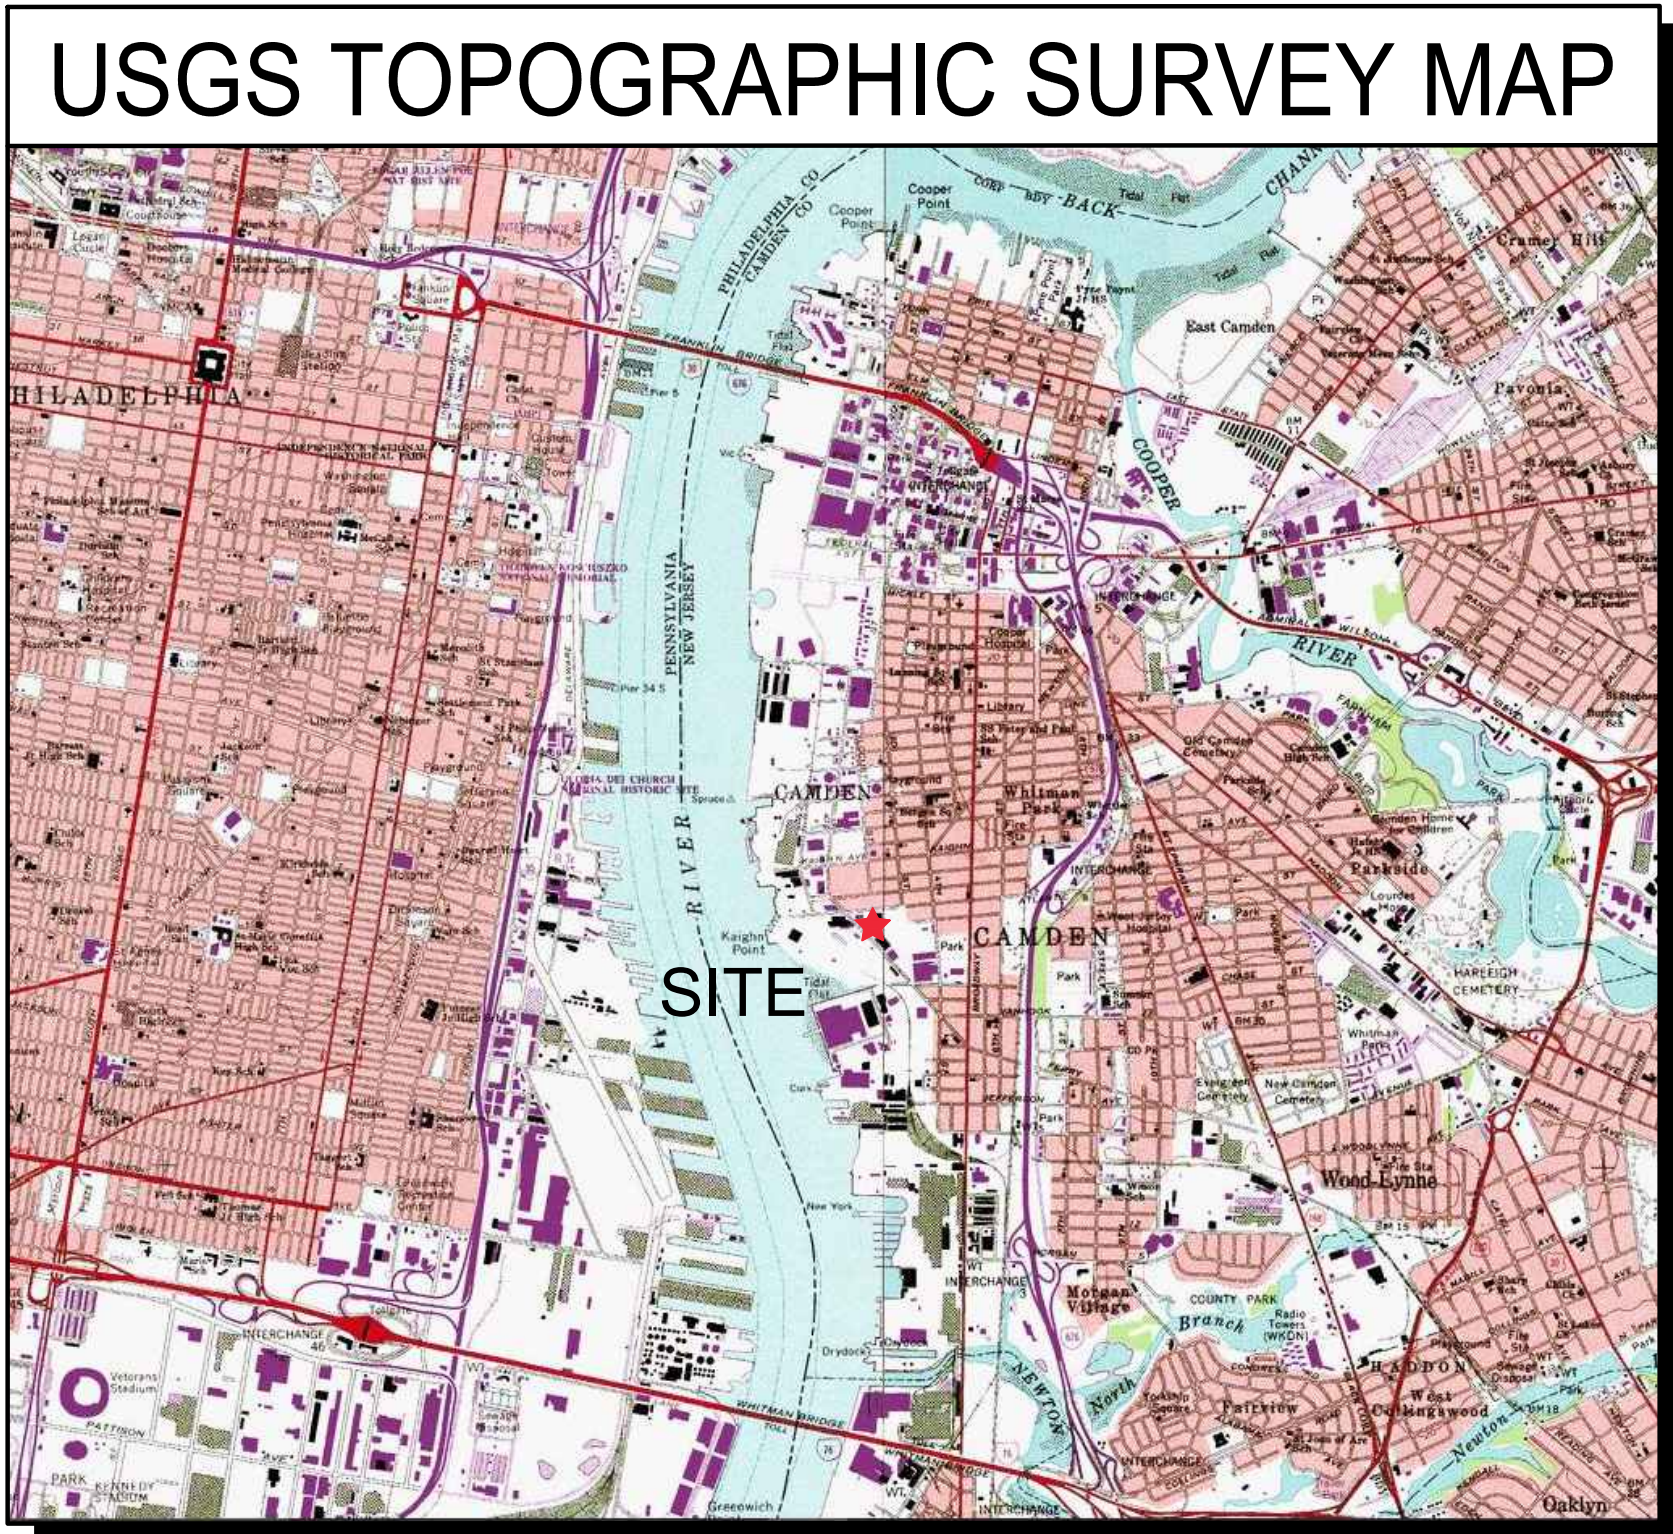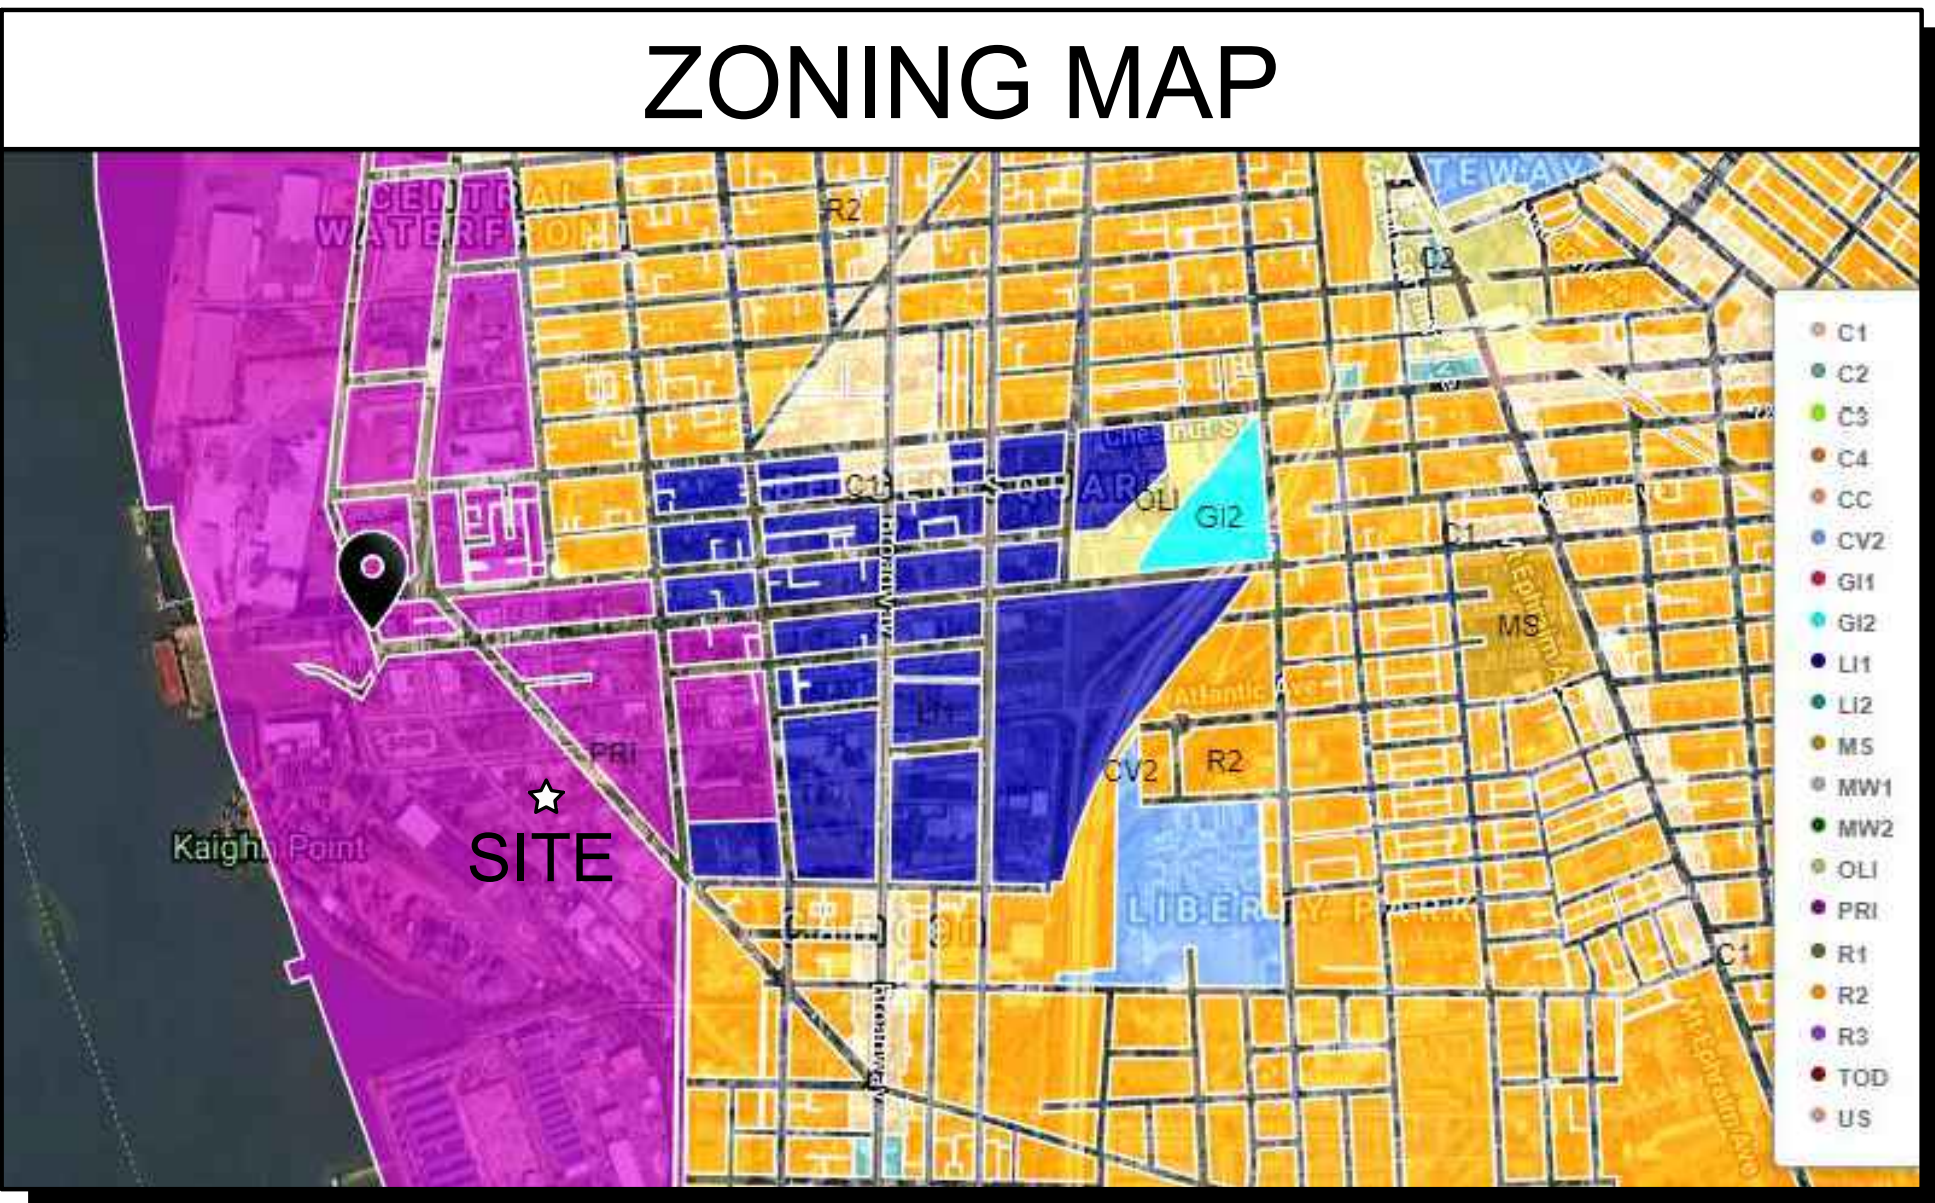






EMR CMC Yard
ATLANTIC AVENUE and FERRY AVENUE
Camden, New Jersey
COVER SHEET








REVISIONS:		
a	Interim Set for Review	03/28/2025
0	ISSUED FOR PERMIT	04/11/2025

DRAWN BY: srf
CHECKED BY: BEM
PROJECT #: 24331
DATE: 03/28/2025
SHEET NUMBER:

C000

     LINETYPE LEGEND:		
	(SF)	= SILT FENCE
	X	= BARB WIRE FENCE
	o	= CHAIN-LINK FENCE
	H	= WOOD FENCE
	W	= WATER LINE
	STRM	= STORM SEWER LINE
	SAN	= SANITARY SEWER LINE
	GAS	= GAS LINE
	UGE	= UNDERGROUND ELECTRIC LINE
	OHE	= OVERHEAD ELECTRIC LINE
	COMM	= COMMUNICATION LINE
	T	= TELEPHONE LINE
	UTELE	= UNDERGROUND TELEPHONE LINE
	FO	= FIBER OPTIC LINE
	FW	= FIRE DEPARTMENT WATER SUPPLY
	35' ESMT	= 35' EASEMENT LINE
	30' ESMT	= 30' EASEMENT LINE
	25' ESMT	= 25' EASEMENT LINE
	20' ESMT	= 20' EASEMENT LINE
	15' ESMT	= 15' EASEMENT LINE
	10' ESMT	= 10' EASEMENT LINE
	5' ESMT	= 5' EASEMENT LINE
	ESMT	= EASEMENT LINE
	000>	= SWALE LINE
	000	= EDGE OF WATER
	35' SETBK	= 35' SETBACK LINE
	30' SETBK	= 30' SETBACK LINE
	25' SETBK	= 25' SETBACK LINE
	20' SETBK	= 20' SETBACK LINE
	15' SETBK	= 15' SETBACK LINE
	10' SETBK	= 10' SETBACK LINE
	5' SETBK	= 5' SETBACK LINE
	SETBACK	= SETBACK LINE
	ROW	= RIGHT-OF-WAY LINE
	UD	= PROPERTY BOUNDARY
	CABLE	= CABLE TV LINE
	FL>	= FLOW LINE

   SYMBOL LEGEND:	
	= STORM SEWER END SECTION
	= SANITARY SEWER CLEANOUT
	= CLEANOUT
	= MANHOLE
	= CATCH BASIN
	= CATCH BASIN
	= CURB INLET
	= FIRE HYDRANT
	= PRESSURE RELIEF VALVE
	= WATER VALVE
	= WATER WELL
	= GAS VALVE
	= LIGHT POLE
	= UTILITY POLE
	= PROPERTY CORNER
	IRF = IRON ROD FOUND
	RBF = REBAR FOUND
	= SURVEY POINT (SECTION CORNER)
	BM = BENCHMARK
	= SOIL BORING
	741.25 = NEW GRADE ELEVATION
	x741.25 = EXISTING GRADE ELEVATION
	= STRAW BALE DAM
	= ROCK DAM
	= SIGN
	STOP = STOP SIGN
	= HANDICAP SIGN
	ENTER ONLY = ENTER ONLY SIGN
	EXIT ONLY = EXIT ONLY SIGN
	DO NOT ENTER = DO NOT ENTER SIGN
	= EVERGREEN TREE
	= DECIDUOUS TREE
	= BUSH
	= TEMPORARY CONSTRUCTION ENTRANCE
	= GRASS PERMANENT SEEDING
	= EROSION CONTROL BLANKET ON ALL SLOPES 3:1 OR GREATER

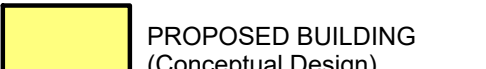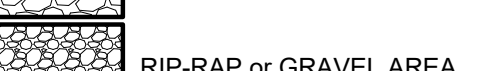HATCH AREAS ID:			
	PROPOSED BUILDING (Conceptual Design)		TEMPORARY SEEDING
	EROSION CONTROL BLANKET		TEMPORARY CONSTRUCTION ENTRANCE
	HEAVY DUTY ASPHALT		RIP-RAP or GRAVEL AREA
	STANDARD DUTY ASPHALT		CONCRETE
	RIGHT-OF-WAY ASPHALT		

PROTECTION AND DEMOLITION NOTES:	
TREE REMOVAL AND PROTECTION:	
1. TREES SHALL BE REMOVED FROM THE PROJECT SITE WHERE THEY INTERFERE DIRECTLY WITH THE PLACEMENT OF STORM OR SANITARY SEWERS AND THAT SUCH EXCAVATION WILL BE FATAL TO TREES.	
2. THE CONTRACTOR SHALL ENDEAVOR TO SAVE AND PROTECT TREES OF VALUE AND WORTH WHICH DO NOT IMPAIR CONSTRUCTION OF IMPROVEMENTS AS DESIGNATED. IN THE EVENT CUT OR FILL EXCEEDS 15 FEET OVER THE ROOT AREA, THE DEVELOPER SHALL BE CONSULTED WITH RESPECT TO PROTECTIVE MEASURES TO BE TAKEN, IF ANY, TO PRESERVE SUCH TREES.	
3. THE CONTRACTOR SHALL BE RESPONSIBLE FOR DETERMINING THE METHOD FOR PROTECTION OF TOPS, TRUNKS AND ROOTS OF EXISTING TREES ON THE PROJECT SITE THAT ARE TO REMAIN. EXISTING TREES SUBJECT TO CONSTRUCTION DAMAGE SHALL BE BOXED, FENCED OR OTHER MATERIAL AND EQUIPMENT SHALL NOT BE STOCKPILED OR STORED WITHIN THE SPREAD OF BRANCHES. BRANCHES WHICH NEED TO BE REMOVED OR ARE BROKEN SHALL BE NEATLY TRIMMED AND SCARS SHALL BE COVERED WITH TREE PAINT.	
CLEARING AND GRUBBING:	
1. CLEARING AND GRUBBING SHALL CONSIST OF CUTTING, REMOVING AND SATISFACTORY DISPOSING OF ALL TREES, BRUSH, PROJECTING ROOTS, STUMPS, RUBBISH, BROKEN PAVEMENT, BROKEN CONCRETE, FENCING (AS DESIGNATED) AND OTHER MATERIALS ON THE PROJECT SITE AND WITHIN THE BOUNDARY AS SHOWN ON THE CONSTRUCTION DOCUMENTS AND /OR DESIGNATED BY THE CONSTRUCTION LIMITS.	
2. ALL "UNSUITABLE MATERIAL" FROM CLEARING OPERATIONS SHALL BE REMOVED TO DISPOSAL AREAS AS DIRECTED BY GENERAL CONTRACTOR.	
STRIPPING OF TOPSOIL:	
1. THE CONTRACTOR SHALL VERIFY THAT ALL TOPSOIL HAS BEEN REMOVED IN THE AREAS TO BE OCCUPIED BY ROADS, WALKS AND DESIGNATED BUILDING AREAS. TOPSOIL SHALL BE REMOVED TO A DEPTH OF SIX (6) INCHES OR DEEPER, IF NECESSARY, TO REMOVE ORGANIC MATTER WHERE REQUIRED.	
2. TOPSOIL SHALL BE KEPT SEPARATED FROM SUITABLE FILL MATERIALS AND SHALL NOT BE USED AS FILL UNDER PAVEMENT, BUILDING AREAS AND / OR FLOOR STRUCTURAL AREAS.	
3. TOPSOIL SHALL BE STORED AT A LOCATION WHERE IT DOES NOT INTERFERE WITH CONSTRUCTION OPERATIONS AS DIRECTED BY THE GENERAL CONTRACTOR.	
4. TOPSOIL SHALL BE REASONABLY FREE FROM SUBSOIL DEBRIS AND STONES.	
DEMOLITION:	
1. ALL MATERIAL AS A RESULT OF THE GENERAL DEMOLITION SHALL BE THE PROPERTY OF THE CONTRACTOR. THE CONTRACTOR'S LUMP SUM BID PRICE FOR THE DEMOLITION SHALL TAKE INTO ACCOUNT THE SALVAGEABLE VALUE OF MATERIALS AND SAID BID PRICE SHALL REFLECT SAID DRAWINGS.	
2. THE CONTRACTOR SHALL OBTAIN FROM ALL APPLICABLE GOVERNMENT AUTHORITIES NECESSARY PERMITS REQUIRED. A COPY OF SUCH PERMITS TO BE FURNISHED TO THE OWNER PRIOR TO COMMENCEMENT OF ANY WORK HEREIN.	

UTILITY NOTES:	
SEPTIC:	
• CONSTRUCTION OF SEPTIC SYSTEM WILL BE DONE WHEN SOILS ARE DRY.	
• SYSTEM AS DESIGNED AND WHEN SHOWN IS DONE WITH THE INTENTION OF THE SYSTEM BEING INSTALLED AT MINIMUM DEPTHS.	
• NO CLAY FILL MATERIALS WILL BE PLACED OVER ABSORPTION FIELD.	
• FINISH GRADING OVER ABSORPTION FIELD WILL BE DONE TO OBTAIN POSITIVE SURFACE DRAINAGE AWAY FROM FIELD. ANY FINISH GRADING DONE IN AREA OF ABSORPTION FIELD WILL BE DONE WITH LIGHT EQUIPMENT.	
• NO COMPACTING FROM CONSTRUCTION TRAFFIC TO BE ALLOWED IN ABSORPTION AREA, IT IS SUGGESTED THE AREA BE ISOLATED BY STEEL FENCE POSTS AND VISIBLE FENCING MATERIAL OR OTHER MEANS.	
• EXISTING ELEVATIONS SHOWN SHOULD BE VERIFIED BEFORE CONSTRUCTION BEGINS. DESIGN SHOWN IS BASED ON ELEVATIONS SHOWN.	
• PERIMETER DRAIN MUST BE INSTALLED AT A MINIMUM OF 36 INCHES BELOW THE FLOW LAYER OF THE SAND MOUND.	
• SURFACES, CONNECTIONS AND ACCESSSES TO ALL TANKS ARE TO BE SEALED WATERTIGHT TO PREVENT GROUNDWATER AND SURFACE WATER LEAKAGE INTO THE SYSTEM.	
• ALL LATERALS AND BED BOTTOMS SHALL BE LEVEL ALONG THEIR LENGTH AND WIDTH.	
• ONLY 1/2" TO 2 1/2" WASHED STONE OR GRAVEL WILL BE ACCEPTED AS BED AGGREGATE.	
• IT SHALL BE THE CONTRACTORS RESPONSIBILITY TO DETERMINE THE EXACT LOCATION OF ALL EXISTING UTILITIES IN THE VICINITY OF THE CONSTRUCTION AREA PRIOR TO STARTING ANY CONSTRUCTION.	
• IT SHALL BE THE CONTRACTORS RESPONSIBILITY FOR NOTIFICATION AND COORDINATION OF ALL CONSTRUCTION WITH RESPECTIVE UTILITY COMPANIES PRIOR TO AND DURING CONSTRUCTION.	
• SILT FENCE SHOULD BE INSTALLED AT PROPERTY PERIMETER TO PREVENT SOIL FROM LEAVING THE SITE.	
• TEMPORARY SEEDING SHOULD BE APPLIED TO AREAS IDLE FOR 6 MONTHS.	
• THIS IS NOT A BOUNDARY SURVEY. ALL PROPERTY LINES AND DIMENSIONS ARE APPROXIMATE.	
• CONTRACTOR TO VERIFY FINISHED FLOOR ELEVATION PRIOR TO INSTALLATION. IF DISCREPANCY OCCURS CONTACT ENGINEER FOR PROPER DEPTHS.	
• PRE-CONSTRUCTION CONFERENCE WITH CONTRACTOR AND ED MILLER (INDIANA STATE DEPARTMENT OF HEALTH, 317-233-7188) SHALL BE CONDUCTED 15 DAYS PRIOR TO BEGINNING OF MOUND CONSTRUCTION.	
• SURFACES, CONNECTIONS AND ACCESSSES TO ALL TANKS MUST BE SEALED WATERTIGHT TO PREVENT BOTH GROUND WATER AND SURFACE WATER LEAKAGE INTO THE SYSTEM. THIS IS EXTREMELY IMPORTANT AS INFILTRATION COULD RESULT IN OVERLOADING THE SYSTEM.	
• FOR A MULTIPLE PUMP SYSTEM, THE PUMPS MUST AUTOMATICALLY ALTERNATE BETWEEN DOSES AND THE CONTROLS LOCATED IN A WATERTIGHT CONTROL PANEL. THE AUDIOVISUAL ALARM MUST BE ON A SEPARATE CIRCUIT AND THE ALARM CIRCUIT WILL LOCK ON WITH ANY PUMP FAILURE, REQUIRING MANUAL RESET.	
• TO PROTECT THE SITE OF THE PROPOSED MOUND FROM COMPACTING, GRADING OR FILLING PRIOR TO INSTALLATION, THE AREA MUST BE TEMPORARILY ISOLATED BY FENCING OR OTHER MEANS. OTHERWISE, DISTURBANCE OF THE SITE MAY RENDER THE AREA USELESS AND POSSIBLY RESULT IN REVOCATION OF THE CONSTRUCTION PERMIT.	
• ANY SEPTIC TANK, DOSING TANK, SECONDARY TREATMENT DEVICE OR ABSORPTION FIELD MUST BE LOCATED AT LEAST 100 FEET FROM WATER WELLS.	
• SEWERS UNDER BUILDINGS OR OUTSIDE OF BUILDING FOUNDATIONS MUST BE LOCATED AT LEAST 50 FEET FROM WATER WELLS, FOR SEWERS AT DISTANCES OF 50 TO 100 FEET FROM WELLS, REFER TO THE "LIST OF ACCEPTABLE PIPE."	
• IF A PERIMETER DRAIN IS PROVIDED, THE DRAIN SHALL ENCLOSE EACH ABSORPTION AREA.	

SITE NOTES:	
GENERAL NOTES:	
1. REFER TO THE NEW JERSEY DEPARTMENT OF TRANSPORTATION STANDARD SPECIFICATIONS, LATEST EDITION, FOR BASIC MATERIALS AND CONSTRUCTION METHODS. THE SECTION BELOW FOR VARIOUS ITEMS ARE TO CLARIFY THE INTENT OF THE REQUIREMENTS FOR THIS PROJECT.	
2. CONTRACTOR TO VERIFY EXACT LOCATION AND INVERT OF ALL EXISTING UTILITIES PRIOR TO CONSTRUCTION.	
3. STORM SEWER PIPE OF OTHER MATERIAL OR MATERIAL NOT MEETING THESE SPECIFICATIONS SHALL REQUIRE THE PRIOR WRITTEN APPROVAL OF THE ENGINEER.	
4. THE CONTRACTOR SHALL SUBMIT INFORMATION TO THE APPROPRIATE JURISDICTIONAL CONTACT SHOWING CONFORMANCE WITH THESE SPECIFICATIONS UPON REQUEST.	
PAVEMENT CONSTRUCTION:	
1. THE NEW JERSEY DEPARTMENT OF TRANSPORTATION STANDARD SPECIFICATIONS, LATEST EDITION, SHALL APPLY TO WORKMANSHIP AND MATERIALS IN CONSTRUCTION OF SUBGRADE, PAVEMENT, CURBS AND WALKS.	
A) PREPARE THE SUBGRADE IN ACCORDANCE WITH INDOT SECTION 207. NO TRAFFIC WILL BE PERMITTED ON THE PREPARED SUBGRADE PRIOR TO PAVING.	
B) BITUMINOUS PAVEMENT IN ACCORDANCE WITH DOT SECTION 403.	
CONCRETE PAVEMENT AND WALKS:	
1. SEE DETAIL FOR TYPE AND DETAILS.	
2. CONCRETE SHALL BE READY MIXED PORTLAND CEMENT AND WATER CONFORMING TO ASTM C-150. AGGREGATES SHALL CONFORM TO ASTM C-33. COMPRESSIVE STRENGTH OF CONCRETE AT 28 DAYS SHALL BE 4500 P.S.I. WHERE REQUIRED, REINFORCEMENT SHALL BE WELDED STEEL WIRE FABRIC CONFORMING TO ASTM A-185.	
3. ALL EXTERIOR CONCRETE SHALL CONTAIN 6% ± 1% AIR ENTRAINMENT.	
APPLICATION:	
A) PLACE CONCRETE ONLY ON A MOIST, COMPACT SUBGRADE OR BASE FREE FROM LOOSE MATERIAL. PLACE NO CONCRETE ON MUDDY OR FROZEN SUBGRADE IN ACCORDANCE WITH DOT SECTION 604 AND 605.	
B) CONCRETE SHALL BE DEPOSITED SO AS TO REQUIRE AS LITTLE RE-HANDLING AS PRACTICAL. WHEN CONCRETE IS TO BE PLACED AT AN ATMOSPHERIC TEMPERATURE OF 35 DEGREES OR LESS, PARAGRAPH 702.10 OF THE DOT SPECIFICATIONS SHALL APPLY.	
C) EXCEPT AS OTHERWISE SPECIFIED, CURE ALL CONCRETE BY ONE OF THE METHODS ACCEPTABLE IN THE INDUSTRY.	
HANDICAP RAMP CONSTRUCTION NOTES:	
1. ALL HANDICAP RAMPS SHALL MEET THE REQUIREMENTS OF THE AMERICAN DISABILITIES ACT, THE MOST RECENT INDOT STANDARD SPECIFICATIONS AND THE GOVERNING JURISDICTIONS MOST RECENT STANDARDS. CURB SWIPES REQUIRED FOR HANDICAP RAMPS SHALL BE PROVIDED AT TIME OF INITIAL CONSTRUCTION.	
2. MINIMUM WIDTH OF CURB RAMP SHALL BE 4 FEET NOT INCLUDING FLARES. MAXIMUM SLOPE OF RAMPS SHALL BE 1:21.	
3. HANDICAP RAMPS ARE TO BE LOCATED AS SHOWN ON PLANS.	
4. TYPE 'E' RAMPS SHALL BE PROVIDED AT THE CENTERLINE OF RADIUS AT ALL CORNERS OF EVERY STREET INTERSECTION WHERE THERE IS AN EXISTING OR PROPOSED SIDEWALK AND CURB. IN CASE OF "T"-INTERSECTION, A TYPE 'C' RAMP SHALL BE PROVIDED ADJACENT TO EACH CORNER RAMP. TYPE 'C' RAMPS ALSO SHALL BE PROVIDED AT WALK LOCATIONS AT MID-BLOCK IN VICINITY OF HOSPITALS, MEDICAL CENTERS OR ATHLETIC STADIUMS. THE USE OF DETAILS CONTRARY TO THOSE SHOWN HEREIN SHALL REQUIRE THE PRIOR WRITTEN APPROVAL OF THE GOVERNING JURISDICTION.	
5. SURFACE TEXTURE OF THE RAMP SHALL BE THAT BE OBTAINED BY A COARSE BROOMING TRANSVERSE TO THE SLOPE OF THE RAMP.	
6. RAMPS SHALL BE PROVIDED WHERE THE DRIVEWAY CURB EXTENDS ACROSS THE SIDEWALK.	
7. CARE SHALL BE TAKEN TO ASSURE A UNIFORM GRADE ON ALL RAMPS WITH NO BREAKS IN GRADE.	
8. DRAINAGE STRUCTURES SHALL NOT BE PLACED IN LINE WITH THE RAMPS EXCEPT WHERE EXISTING DRAINAGE STRUCTURES ARE BEING UTILIZED IN THE NEW CONSTRUCTION. LOCATION OF THE RAMPS SHALL TAKE PRECEDENCE OVER LOCATION OF DRAINAGE STRUCTURES.	
9. THE NORMAL GUTTER LINE PROFILE SHALL BE MAINTAINED THROUGH THE AREA OF THE RAMP.	
10. EXPANSION JOINTS FOR THE RAMP SHALL BE A MAXIMUM 1/2" WIDE. THE TOP OF THE JOINT FILLER FOR ALL RAMP TYPES SHALL BE FLUSH WITH THE ADJACENT CONCRETE.	
11. CROSSWALK AND STOP LINE MARKING, IF USED, SHALL BE LOCATED TO STOP TRAFFIC SHORT OF ALL RAMP CROSSINGS.	
12. SLOPE OF RAMP MAY BE WARPED WHEN FILED CONDITIONS WARRANT AND WHEN APPROVED BY THE GOVERNING JURISDICTION.	

GRADING NOTES:	
GENERAL GRADE NOTES:	
1. REFER TO THE NEW JERSEY DEPARTMENT OF TRANSPORTATION STANDARD SPECIFICATIONS, LATEST EDITION, FOR BASIC MATERIALS AND CONSTRUCTION METHODS. THE SECTION BELOW FOR VARIOUS ITEMS ARE TO CLARIFY THE INTENT OF THE REQUIREMENTS FOR THIS PROJECT.	
2. FILL MATERIAL SHALL CONSIST OF EARTH OBTAINED FROM CUT AREAS, BORROW PITS OR OTHER APPROVED SOURCES. EARTH SHALL BE FREE FROM ORGANIC MATTER AND OTHER DELETERIOUS SUBSTANCES AND LARGE ROCKS. THE FILL MATERIAL SHALL BE PLACED IN LAYERS NOT TO EXCEED SIX INCHES FOLLOWING COMPACTION. PROPER MOISTURE CONTENT OF FILL MATERIAL WILL BE SUCH TO ACHIEVE SPECIFIED COMPACTION DENSITY. ALL FILL BENEATH PAVED AREAS, FLOOR SLABS AND FUTURE BUILDINGS SHALL BE COMPACTED TO AT LEAST 95% OF THE MAXIMUM DRY DENSITY PER ASTM D-1557. FIELD COMPACTING TEST SHALL BE RUN ON EACH LIFT, IN FILL SECTIONS, AND THE REQUIRED COMPACTION ON EACH LIFT SHALL BE ACHIEVED	
3. MAXIMUM LAWN SLOPE IS 3:1.	
4. THE CONTRACTOR SHALL CONTACT ALL UTILITY COMPANIES TO LOCATE MAINS, CONDUITS, SERVICE LINES, ETC. IN THE AFFECTED CONSTRUCTION AREA EXISTING UTILITY STRUCTURES ARE SHOWN HEREIN IN ACCORDANCE WITH AVAILABLE INFORMATION. THE LOCATION AND PROTECTION OF UTILITY STRUCTURES, THEIR SUPPORT AND MAINTENANCE DURING CONSTRUCTION (IN COOPERATION WITH APPLICABLE UTILITY COMPANY) IS THE EXPRESSED RESPONSIBILITY OF THE CONTRACTOR.	
5. ALL SPOT ELEVATIONS ARE TO FINISHED SURFACE GRADE.	
6. ALL EXISTING MANHOLE CASTINGS TO BE ADJUSTED TO FINISH GRADE.	
7. COMPACT "B" BORROW BACK FILL REQD. OVER ALL UTILITIES IN PAVED AREAS.	

CITY OF CAMDEN STANDARD NOTES:	
A. SELECT FILL FOR WATER / SEWER TRENCH INSTALLATION SHALL BE DENSE GRADED AGGREGATE 1-5, IN ACCORDANCE WITH THE SPECIFICATION SUBSECTION 901.08 OF THE NEW JERSEY DEPARTMENT OF TRANSPORTATION STANDARD SPECIFICATION AND CONFORM TO THE TABLE IN SECTION 577-299.H OF THE ORDINANCE.	
B. AIR RELEASE CALVE SHALL BE INSTALLED AT HIGH POINTS OF THE WATER MAIN.	
C. THRUST BLOCKS AND RESTRAINTS SHALL BE INSTALLED AT ALL BENDS AND FITTINGS. THRUST BLOCKS SHALL HAVE TWENTY-EIGHT (28) DAY STRENGTH OF 4,000 p.s.i.	
D. STORM INLETS WHICH ARE CONNECTED DIRECTLY TO CITY COMBINED SEWERS MUST BE FURNISHED WITH A SUMP AND TRAP PER CITY STANDARD DETAILS.	
E. A CROP MANHOLE CONNECTION SHALL BE USED WHERE THERE IS A DIFFERENCE IN ELEVATION OF TWO (2) FEET OR GREATER. REFER TO CITY DETAILS.	
F. ALL RCP SHALL BE LINED ON THE INTERIOR WITH A COAT TAR EPOXY SEAL COAT WITH A MINIMUM OF FOUR (4) MILS IN THICKNESS (DFT).	
G. AN AS-BUILT PLAN SHALL BE REQUIRED ON ALL COMPLETED WATER AND SEWER MAINS. THE AS-BUILT SHALL BE BASED ON A SURVEY BY A LICENSED NEW JERSEY PROFESSIONAL LAND SURVEYOR. AN ELECTRONIC FORMAT OF THE SAME IN COMPLIANCE WITH THE CITY ORDINANCE SHALL ALSO BE SUBMITTED.	
H. ALL PIPE SHALL BE MANUFACTURED AND SUPPLIED WITHOUT LIFTING HOLES.	
WATER / SEWER MAIN, SERVICES & STORMWATER NOTES:	
1. PROCEDURE FOR ABANDONMENT OF SEWER AND WATER SERVICE SHALL COMPLY WITH THE CITY ORDINANCE.	
2. ALL NEW MANHOLES AND CATCH BASINS SHALL HAVE AN EXTERIOR COATING OF CARBOLINE COAL TAR EPOXY 300m. OR EQUAL, TWO COATS. EACH MANHOLE BASE SHALL PROVIDE CIRCULAR OPENINGS AT THE REQUIRED LOCATIONS AND ELEVATIONS FOR THE PROPER CONNECTIONS OF ALL PIPES. THE FLEXIBLE CONNECTIONS SHALL BE A-LOK FLEXIBLE CONNECTOR BY A-LOK PRODUCTS, OR EQUAL.	
3. MANHOLE FRAMES AND COVERS ARE TO PROVIDE FOR A THIRTY INCH CLEAR OPENING AT THE COVER IN ORDER TO ALLOW EASY ACCESS UNDER CONFINED SPACE ENTRY REQUIREMENTS. CAMPBELL FOUNDRY PATTERN NUMBER 1012B OR NJDOT APPROVED EQUAL.	
4. VIDEO SEWER INSPECTION, INFILTRATION / EXFILTRATION TESTING AND PIPE ALIGNMENT TESTING SHALL BE PERFORMED ON ALL NEW SEWERS PRIOR TO ACCEPTANCE AND / OR DEDICATION.	
5. ALL RCP SHALL BE LINED ON THE INTERIOR WITH A COAT OF EPOXY SEAL COAT WITH A MINIMUM OF 4 MILS IN THICKNESS (DFT).	
6. ALL RCP FROM 24 INCHES UP TO AND INCLUDING 72 INCHES DIAMETER SHALL CONFORM TO ASTM C76, MINIMUM PIPE CLASS IV, WALL B.	
7. THE STRENGTH OF PRECAST CONCRETE FOR ALL INLETS AND MANHOLES SHALL BE EQUAL TO OR EXCEED 4000 psi.	
8. WATER SERVICE PIPES 2" DIAMETER SHALL BE COPPER TUBING AND SHALL COMPLY WITH THE LATEST STANDARD SPECIFICATIONS FOR SEAMLESS COPPER TUBE, ASTM DESIGNATION: 88 SOFT TEMPER, TYPE K. PIPES LARGER THAN 2" DIAMETER SHALL BE DUCTILE IRON PIPE AND SHALL COMPLY WITH STANDARDS FOR DUCTILE IRON PIPE.	

CITY OF CAMDEN STANDARD NOTES: (CONTINUED)	
CAMDEN COUNTY SOIL EROSION AND SEDIMENT CONTROL NOTES	
1. ALL APPLICABLE EROSION AND SEDIMENT CONTROL PRACTICES SHALL BE IN PLACE PRIOR TO ANY GRADING OPERATION AND/OR INSTALLATION OF PROPOSED STRUCTURES OR UTILITIES.	
2. SOIL EROSION AND SEDIMENT CONTROL PRACTICES ON THIS PLAN SHALL BE CONSTRUCTED IN ACCORDANCE WITH THE STANDARDS FOR SOIL EROSION AND SEDIMENT CONTROL IN NEW JERSEY.	
3. APPLICABLE EROSION AND SEDIMENT CONTROL PRACTICES SHALL BE LEFT IN PLACE UNTIL CONSTRUCTION IS COMPLETED AND/OR THE AREA IS STABILIZED.	
4. THE CONTRACTOR SHALL PERFORM ALL WORK, FURNISH ALL MATERIALS AND INSTALL ALL MEASURES REQUIRED TO REASONABLY CONTROL SOIL EROSION RESULTING FROM CONSTRUCTION OPERATIONS AND PREVENT EXCESSIVE FLOW OF SEDIMENT FROM THE CONSTRUCTION SITE.	
5. ANY DISTURBED AREA THAT IS TO BE LEFT EXPOSED FOR MORE THAN THIRTY (30) DAYS AND NOT SUBJECT TO CONSTRUCTION TRAFFIC SHALL IMMEDIATELY RECEIVE A TEMPORARY SEEDING AND FERTILIZATION IN ACCORDANCE WITH THE NEW JERSEY STANDARDS AND THEIR RATES SHOULD BE INCLUDED IN THE NARRATIVE. IF THE SEASON PROHIBITS TEMPORARY SEEDING, THE DISTURBED AREAS WILL BE MULCHED WITH SALT HAY OR EQUIVALENT AND ANCHORED IN ACCORDANCE WITH THE NEW JERSEY STANDARDS (I.E. PEG AND TWINE, MULCH NETTING OR LIQUID MULCH BINDER).	
6. IT SHALL BE THE RESPONSIBILITY OF THE DEVELOPER TO PROVIDE CONFIRMATION OF LIME, FERTILIZER AND SEED APPLICATION AND RATES OF APPLICATION AT THE REQUEST OF THE CAMDEN COUNTY SOIL CONSERVATION DISTRICT.	
7. ALL CRITICAL AREAS SUBJECT TO EROSION WILL RECEIVE A TEMPORARY SEEDING IN COMBINATION WITH STRAW MULCH AT A RATE OF 2 TONS PER ACRE, ACCORDING TO THE NEW JERSEY STANDARDS IMMEDIATELY FOLLOWING ROUGH GRADING.	
8. THE SITE SHALL AT ALL TIMES BE GRADED AND MAINTAINED SUCH THAT ALL STORMWATER RUNOFF IS DIVERTED TO SOIL EROSION AND SEDIMENT CONTROL FACILITIES.	
9. ALL SEDIMENTATION STRUCTURES WILL BE INSPECTED AND MAINTAINED ON A REGULAR BASIS AND AFTER EVERY STORM EVENT.	
10. A CRUSHED STONE, TIRE CLEANING PAD WILL BE INSTALLED WHEREVER A CONSTRUCTION ACCESS EXISTS. THE STABILIZED PAD WILL BE INSTALLED ACCORDING TO THE STANDARD FOR STABILIZED CONSTRUCTION ACCESS	
11. ALL DRIVEWAYS MUST BE STABILIZED WITH 2 1/2" CRUSHED STONE OR SUBBASE PRIOR TO INDIVIDUAL LOT CONSTRUCTION.	
12. PAVED ROADWAYS MUST BE KEPT CLEAN AT ALL TIMES.	
13. ALL CATCH BASIN INLETS WILL BE PROTECTED ACCORDING TO THE CERTIFIED PLAN.	
14. ALL STORM DRAINAGE OUTLETS WILL BE STABILIZED, AS REQUIRED, BEFORE THE DISCHARGE PORTS BECOME OPERATIONAL.	
15. ALL DETAHERING OPERATIONS MUST DISCHARGE DIRECTLY INTO A SEDIMENT FILTER AREA. THE SEDIMENT FILTER SHOULD BE COMPOSED OF A SUITABLE SEDIMENT FILTER FABRIC. (SEE DETAIL). THE BASIN MUST BE DETAHERED TO NORMAL FLOW WITHIN 10 DAYS OF THE DESIGN STORM.	
16. NJSA 4-24-39, ET SEQ. REQUIRES THAT NO CERTIFICATE OF OCCUPANCY BE ISSUED BEFORE ALL PROVISIONS OF THE CERTIFIED SOIL EROSION AND SEDIMENT CONTROL PLAN HAVE BEEN COMPLIED WITH FOR PERMANENT MEASURES. ALL SITE WORK FOR THE PROJECT MUST BE COMPLETED PRIOR TO THE DISTRICT ISSUING A REPORT OF COMPLIANCE AS A PREREQUISITE TO THE ISSUANCE OF A CERTIFICATE OF OCCUPANCY BY THE MUNICIPALITY.	
17. MULCHING IS REQUIRED ON ALL SEEDED AREAS TO INSURE AGAINST EROSION BEFORE GRASS IS ESTABLISHED TO PROMOTE EARLIER VEGETATION COVER.	
18. OFFSITE SEDIMENT DISTURBANCE MAY REQUIRE ADDITIONAL CONTROL MEASURES TO BE DETERMINED BY THE EROSION CONTROL INSPECTOR.	
19. A COPY OF THE CERTIFIED SOIL EROSION AND SEDIMENT CONTROL PLAN MUST BE MAINTAINED ON THE PROJECT SITE DURING CONSTRUCTION.	
20. THE CAMDEN COUNTY SOIL CONSERVATION DISTRICT SHALL BE NOTIFIED 72 HOURS PRIOR TO ANY LAND DISTURBANCE.	
21. ANY CONVEYANCE OF THIS PROJECT PRIOR TO ITS COMPLETION WILL RESULT FULL RESPONSIBILITY FOR COMPLIANCE WITH THE CERTIFIED PLAN TO ANY SUBSEQUENT OWNERS.	
22. IMMEDIATELY AFTER THE COMPLETION OF STRIPPING AND STOCKPILING OF TOPSOIL, THE STOCKPILE MUST BE STABILIZED ACCORDING TO THE STANDARD FOR TEMPORARY VEGETATIVE COVER. STABILIZE TOPSOIL PILE WITH STRAW MULCH FOR PROTECTION IF THE SEASON DOES NOT PERMIT THE APPLICATION AND ESTABLISHMENT OF TEMPORARY SEEDING. ALL SOIL STOCKPILES ARE NOT TO BE LOCATED WITHIN FIFTY (50) FEET OF A FLOODPLAIN, SLOPE, ROADWAY OR DRAINAGE FACILITY AND THE BASE MUST BE PROTECTED WITH A SEDIMENT BARRIER.	
23. ANY CHANGES TO THE SITE PLAN WILL REQUIRE THE SUBMISSION OF A REVISED SOIL EROSION AND SEDIMENT CONTROL PLAN TO THE CAMDEN COUNTY SOIL CONSERVATION DISTRICT. THE REVISED PLAN MUST BE IN ACCORDANCE WITH THE CURRENT NEW JERSEY STANDARDS FOR SOIL EROSION AND SEDIMENT CONTROL.	
24. METHODS FOR THE MANAGEMENT OF HIGH ACID PRODUCING SOILS SHALL BE IN ACCORDANCE WITH THE STANDARDS. HIGH ACID PRODUCING SOILS ARE THOSE FOUND TO CONTAIN IRON SULFIDES OR HAVE A pH OF 4 OR LESS.	
25. TEMPORARY AND PERMANENT SEEDING MEASURES MUST BE APPLIED ACCORDING TO THE NEW JERSEY STANDARDS, AND MULCHED WITH SALT HAY OR EQUIVALENT AND ANCHORED IN ACCORDANCE WITH THE NEW JERSEY STANDARDS (I.E. PEG AND TWINE, MULCH NETTING OR LIQUID MULCH BINDER).	
26. MAXIMUM SIDE SLOPES OF ALL EXPOSED SURFACES SHALL NOT BE CONSTRUCTED STEEPER THAN 3:1 UNLESS OTHERWISE APPROVED BY THE DISTRICT.	
27. DUST IS TO BE CONTROLLED BY AN APPROVED METHOD ACCORDING TO THE NEW JERSEY STANDARDS, AND MAY INCLUDE WATERING WITH A SOLUTION OF CALCIUM CHLORIDE AND WATER.	
28. ADJOINING PROPERTIES SHALL BE PROTECTED FROM EXCAVATION AND FILLING OPERATIONS ON THE PROPOSED SITE.	
29. USE STAGED CONSTRUCTION METHODS TO MINIMIZE EXPOSED SURFACES, WHERE APPLICABLE.	
30. ALL VEGETATIVE MATERIAL SHALL BE SELECTED IN ACCORDANCE WITH AMERICAN STANDARDS FOR NURSERY STOCK OF THE AMERICAN ASSOCIATION OF THE NURSERYMEN AND IN ACCORDANCE WITH THE NEW JERSEY STANDARDS.	
31. NATURAL VEGETATION AND SPECIES SHALL BE RETAINED WHERE SPECIFIED ON THE LANDSCAPE PLAN.	
32. THE SOIL EROSION INSPECTOR MAY REQUIRE ADDITIONAL SOIL EROSION MEASURES TO BE INSTALLED, AS DIRECTED BY THE DISTRICT INSPECTOR.	

Z:\24331 - EMR (Camden) - Atlantic Avenue Peddler Yard (Design) Civil\24331_C-Plot_CMC_Yard.dwg, 4/10/2025 3:11:21 PM, AutoCAD PDF (General Documentation) pc-3



PROTECTION AND DEMOLITION NOTES:

TREE REMOVAL AND PROTECTION:

1. TREES SHALL BE REMOVED FROM THE PROJECT SITE WHERE THEY INTERFERE DIRECTLY WITH THE PLACEMENT OF STORM OR SANITARY SEWERS AND THAT SUCH EXCAVATION WILL BE FATAL TO TREES.
2. THE CONTRACTOR SHALL ENDEAVOR TO SAVE AND PROTECT TREES OF VALUE AND WORTH WHICH DO NOT IMPAIR CONSTRUCTION OF IMPROVEMENTS AS DESIGNATED. IN THE EVENT CUT OR FILL EXCEEDS 0.5 FEET OVER THE ROOT AREA, THE DEVELOPER SHALL BE CONSULTED WITH RESPECT TO PROTECTIVE MEASURES TO BE TAKEN, IF ANY, TO PRESERVE SUCH TREES.
3. THE CONTRACTOR SHALL BE RESPONSIBLE FOR DETERMINING THE METHOD FOR PROTECTION OF TOPS, TRUNKS AND ROOTS OF EXISTING TREES ON THE PROJECT SITE THAT ARE TO REMAIN. EXISTING TREES SUBJECT TO CONSTRUCTION DAMAGE SHALL BE BOXED, FENCED OR OTHER MATERIAL AND EQUIPMENT SHALL NOT BE STOCKPILED OR STORED WITHIN THE SPREAD OF BRANCHES. BRANCHES WHICH NEED TO BE REMOVED OR ARE BROKEN SHALL BE NEATLY TRIMMED AND SCARS SHALL BE COVERED WITH TREE PAINT.

CLEARING AND GRUBBING:

1. CLEARING AND GRUBBING SHALL CONSIST OF CUTTING, REMOVING AND SATISFACTORY DISPOSING OF ALL TREES, BRUSH, PROJECTING ROOTS, STUMPS, RUBBISH, BROKEN PAVEMENT, BROKEN CONCRETE, FENCING (AS DESIGNATED) AND OTHER MATERIALS ON THE PROJECT SITE AND WITHIN THE BOUNDARY AS SHOWN ON THE CONSTRUCTION DOCUMENTS AND / OR DESIGNATED BY THE CONSTRUCTION LIMITS.
2. ALL "UNSUITABLE MATERIAL" FROM CLEARING OPERATIONS SHALL BE REMOVED TO DISPOSAL AREAS AS DIRECTED BY GENERAL CONTRACTOR.

STRIPPING OF TOPSOIL:

1. THE CONTRACTOR SHALL VERIFY THAT ALL TOPSOIL HAS BEEN REMOVED IN THE AREAS TO BE OCCUPIED BY ROADS, WALKS AND DESIGNATED BUILDING AREAS. TOPSOIL SHALL BE REMOVED TO A DEPTH OF SIX (6) INCHES OR DEEPER, IF NECESSARY, TO REMOVE ORGANIC MATTER WHERE REQUIRED.
2. TOPSOIL SHALL BE KEPT SEPARATED FROM SUITABLE FILL MATERIALS AND SHALL NOT BE USED AS FILL UNDER PAVEMENT, BUILDING AREAS AND / OR FUTURE STRUCTURAL AREAS.
3. TOPSOIL SHALL BE STORED AT A LOCATION WHERE IT DOES NOT INTERFERE WITH CONSTRUCTION OPERATIONS AS DIRECTED BY THE GENERAL CONTRACTOR.
4. TOPSOIL SHALL BE REASONABLY FREE FROM SUBSOIL DEBRIS AND STONES.

DEMOLITION:

1. ALL MATERIAL AS A RESULT OF THE GENERAL DEMOLITION SHALL BE THE PROPERTY OF THE CONTRACTOR. THE CONTRACTOR'S LUMP SUM BID PRICE FOR THE DEMOLITION SHALL TAKE INTO ACCOUNT THE SALVAGEABLE VALUE OF MATERIALS AND SAID BID PRICE SHALL REFLECT SAID DRAWINGS.
2. THE CONTRACTOR SHALL OBTAIN FROM ALL APPLICABLE GOVERNMENT AUTHORITIES NECESSARY PERMITS REQUIRED. A COPY OF SUCH PERMITS TO BE FURNISHED TO THE OWNER PRIOR TO COMMENCEMENT OF ANY WORK HEREIN.

Moench Engineering
4000 Clarks Creek Road
Plainfield, Indiana 46168
(317) 837-2767

THESE DRAWINGS ARE GIVEN IN CONFIDENCE AND SHALL BE USED ONLY IN PURSUANT TO THE AGREEMENT WITH

MOENCH ENGINEERING, P.C.

NO OTHER USE OR DUPLICATION MAY BE MADE WITHOUT THE PRIOR WRITTEN CONSENT OF

MOENCH ENGINEERING, P.C.

ALL OTHER COPYRIGHT AND COMMON LAW RIGHTS ARE HEREBY SPECIFICALLY RESERVED.

EMR CMC Yard
ATLANTIC AVENUE and FERRY AVENUE
Camden, New Jersey

AREA DEMOLITION PLAN / EXISTING CONDITIONS

REVISIONS:

a	Interim Set for Review	03/28/2025
0	ISSUED FOR PERMIT	04/11/2025

DRAWN BY: srj

CHECKED BY: BEM


PROJECT #: 24331

DATE: 03/28/2025



SHEET NUMBER:

D101

Z:\24331 - EMR (Camden) - Atlantic Avenue Paddler Yard (Design) Civil\24331_C-Plot_CMC_Yard.dwg, 4/10/2025 3:11:29 PM, AutoCAD PDF (General Documentation) pc3

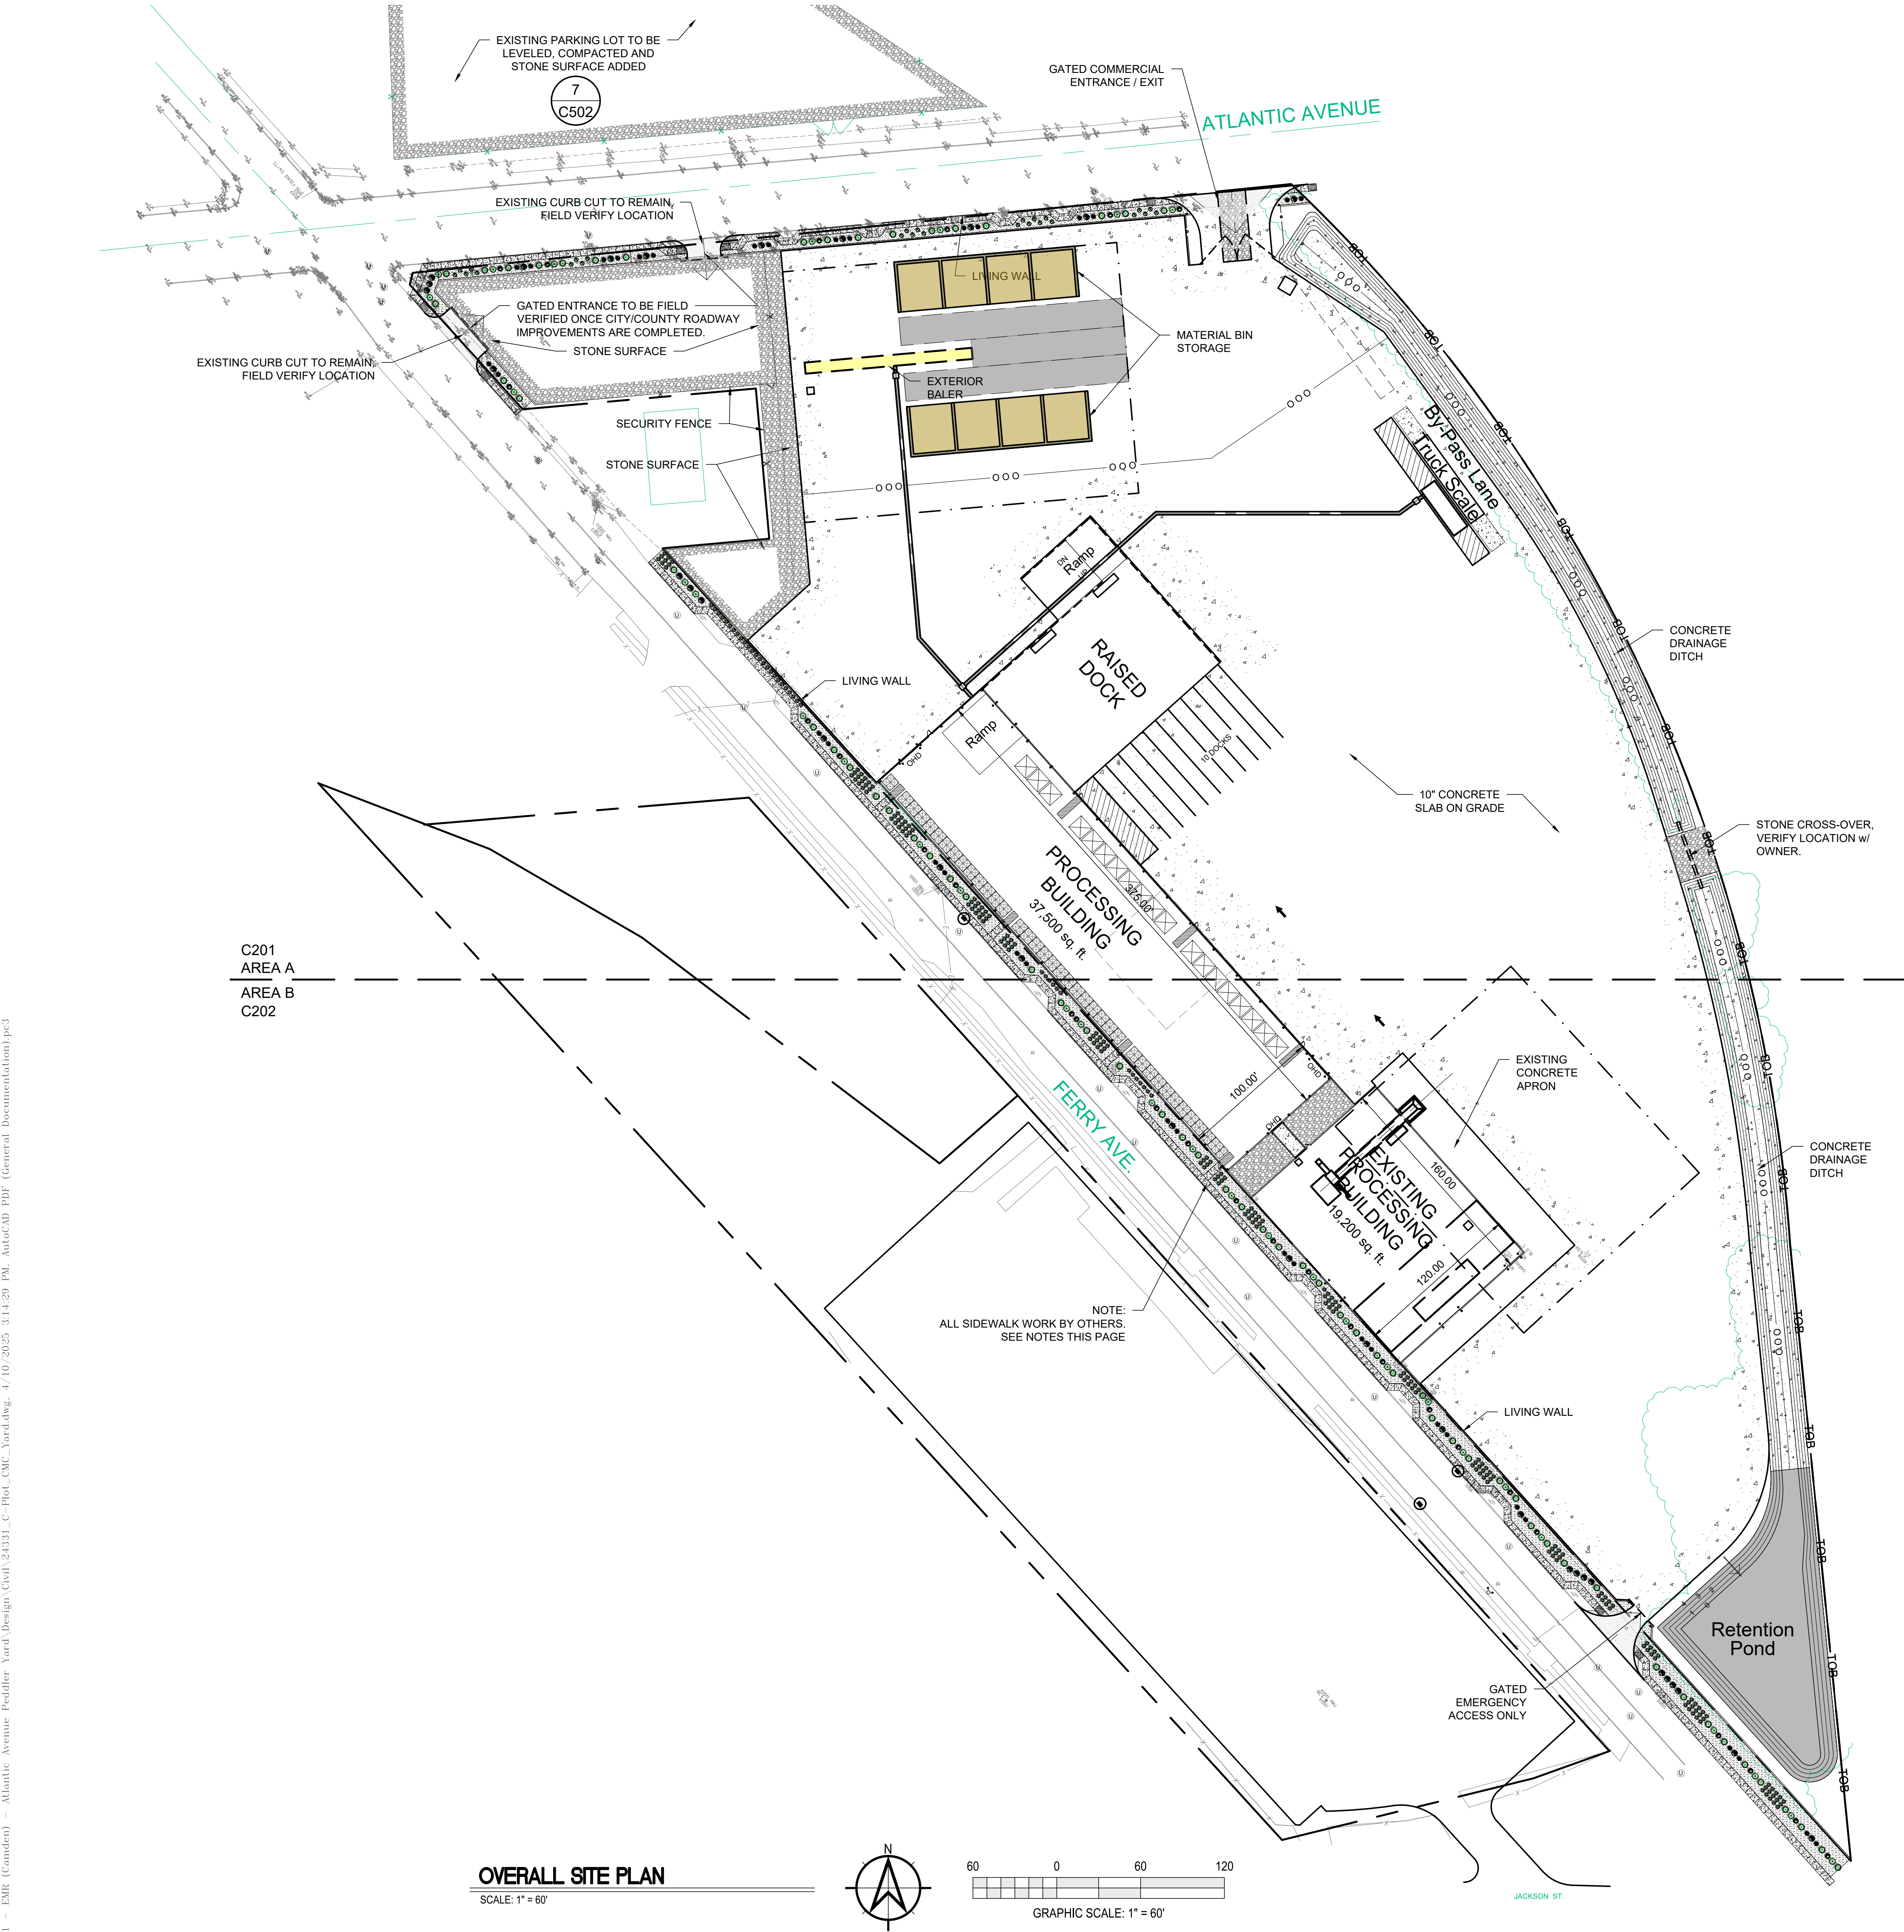

OVERALL SITE PLAN
SCALE: 1" = 60'

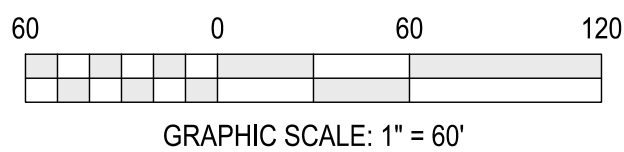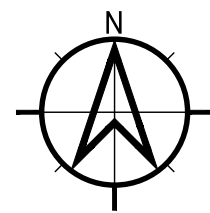

LINETYPE LEGEND:			
(SF)			= SILT FENCE
X	X	X	= BARB WIRE FENCE
o	o	o	= CHAIN-LINK FENCE
H	H	H	= WOOD FENCE
W			= WATER LINE
STRM			= STORM SEWER LINE
SAN			= SANITARY SEWER LINE
GAS			= GAS LINE
UGE			= UNDERGROUND ELECTRIC LINE
OHE			= OVERHEAD ELECTRIC LINE
COMM			= COMMUNICATION LINE
T			= TELEPHONE LINE
UTELE			= UNDERGROUND TELEPHONE LINE
FO			= FIBER OPTIC LINE
W			= FIRE DEPARTMENT WATER SUPPLY
35' ESMT			= 35' EASEMENT LINE
30' ESMT			= 30' EASEMENT LINE
25' ESMT			= 25' EASEMENT LINE
20' ESMT			= 20' EASEMENT LINE
15' ESMT			= 15' EASEMENT LINE
10' ESMT			= 10' EASEMENT LINE
5' ESMT			= 5' EASEMENT LINE
ESMT			= EASEMENT LINE
000			= SWALE LINE
000			= EDGE OF WATER
35' SETBK			= 35' SETBACK LINE
30' SETBK			= 30' SETBACK LINE
25' SETBK			= 25' SETBACK LINE
20' SETBK			= 20' SETBACK LINE
15' SETBK			= 15' SETBACK LINE
10' SETBK			= 10' SETBACK LINE
5' SETBK			= 5' SETBACK LINE
SETBK			= SETBACK LINE
ROW			= RIGHT-OF-WAY LINE
UD			= PROPERTY BOUNDARY
CABLE			= SWALE UNDERDRAIN
FL>			= CABLE TV LINE
			= FLOW LINE

SYMBOL LEGEND:	
◄ = STORM SEWER END SECTION	+741.25 = NEW GRADE ELEVATION
○ C.O. = CLEANOUT	+741.25 = EXISTING GRADE ELEVATION
⊙ = MANHOLE	⊘ = STRAW BALE DAM
⊕ = CATCH BASIN	⊙ = ROCK DAM
⊕ = CATCH BASIN	⊙ = SIGN
⊕ = CURB INLET	⊙ = STOP SIGN
⊕ = FIRE HYDRANT	⊙ = HANDICAP SIGN
⊕ = PRESSURE RELIEF VALVE	⊙ = ENTER ONLY SIGN
⊕ = WATER VALVE	⊙ = EXIT ONLY SIGN
⊕ = WATER WELL	⊙ = DO NOT ENTER SIGN
⊕ = GAS VALVE	⊙ = EVERGREEN TREE
⊕ = LIGHT POLE	⊙ = DECIDUOUS TREE
⊕ = UTILITY POLE	⊙ = BUSH
⊕ = PROPERTY CORNER	⊕ = TEMPORARY CONSTRUCTION ENTRANCE
⊕ = IRF = IRON ROD FOUND	
⊕ = RBF = REBAR FOUND	
⊕ = SURVEY POINT (SECTION CORNER)	
⊕ = BENCHMARK	
⊕ = SOIL BORING	

- PROJECT NOTES:
- SEE SHEET C201 and C202 FOR ENLARGED PLANS
 - FIELD VERIFY ALL PROPERTY CORNERS PRIOR TO ANY DEMOLITION OR NEW CONSTRUCTION.
 - VERIFY ALL UNDERGROUND UTILITIES BEFORE START OF PROJECT.


REFERENCE and BASE INFORMATION NOTES:

1. HORIZONTAL DATUM IS BASED ON NEW JERSEY STATE PLANE COORDINATE SYSTEM, NAD-83. VERTICAL DATUM IS BASED ON NORTH AMERICAN DATUM, NAVD88. CONVERSION FROM NAVD88 TO NGVD29 IS +1.14'

THE OWNER, OR HIS REPRESENTATIVE, IS TO DESIGNATE AN INDIVIDUAL RESPONSIBLE FOR CONSTRUCTION SITE SAFETY DURING THE COURSE OF SITE IMPROVEMENTS PURSUANT TO N.J.A.C. 5:23-2.21 € OF THE N.J. UNIFORM CONSTRUCTION CODE AND CFR 1926.32 (f) (OSHA COMPETENT PERSON)


ALL PROPOSED SIDEWALK IMPROVEMENTS ARE BY THE CITY / CAMDEN COUNTY ROADWAY PROJECT AND SHOWN ONLY FOR REFERENCE TO THE LIVING WALL PORTION OF THE PROJECT.

ALL PROPOSED SITE ACCESS IMPROVEMENTS ARE TO BE COMPLETED AS REQUIRED AND IN CONJUNCTION WITH THE CITY / CAMDEN COUNTY ROADWAY PROJECT AND SHOWN ONLY FOR REFERENCE.

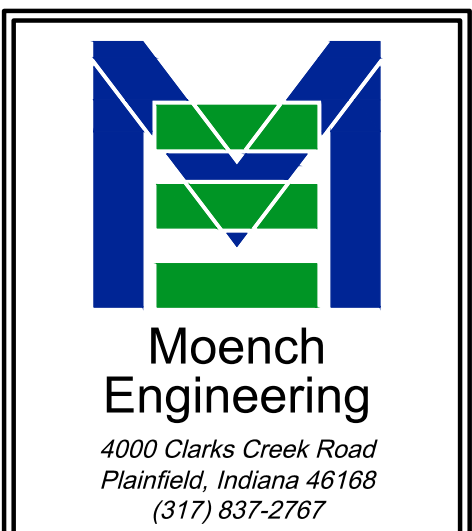

THESE DRAWINGS ARE GIVEN IN CONFIDENCE AND SHALL BE USED ONLY IN PURSUANT TO THE AGREEMENT WITH MOENCH ENGINEERING, P.C. NO OTHER USE OR DUPLICATION MAY BE MADE WITHOUT THE PRIOR WRITTEN CONSENT OF MOENCH ENGINEERING, P.C. ALL OTHER COPYRIGHT AND COMMON LAW RIGHTS ARE HEREBY SPECIFICALLY RESERVED.

EMR CMC Yard
ATLANTIC AVENUE and FERRY AVENUE
Camden, New Jersey
OVERALL SITE PLAN


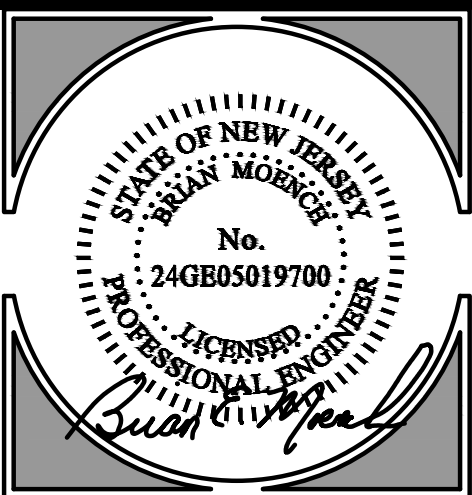


REVISIONS:		
a	Interim Set for Review	03/28/2025
0	ISSUED FOR PERMIT	04/11/2025

DRAWN BY:	srj
CHECKED BY:	BEM
PROJECT #:	24331
DATE:	03/28/2025
SHEET NUMBER:	

C101


Z:\24331 - EMR (Camden) - Atlantic Avenue Paddler Yard (Design) Civil\24331_C-Plot_CMC_Yard.dwg, 4/10/2025 3:11:31 PM, AutoCAD PDF (General Documentation) pc-3

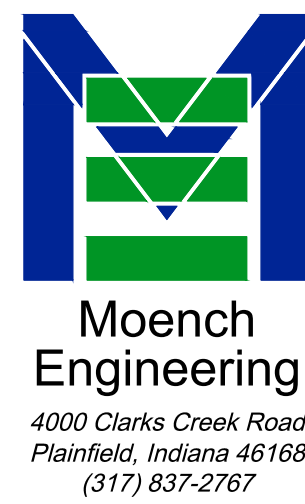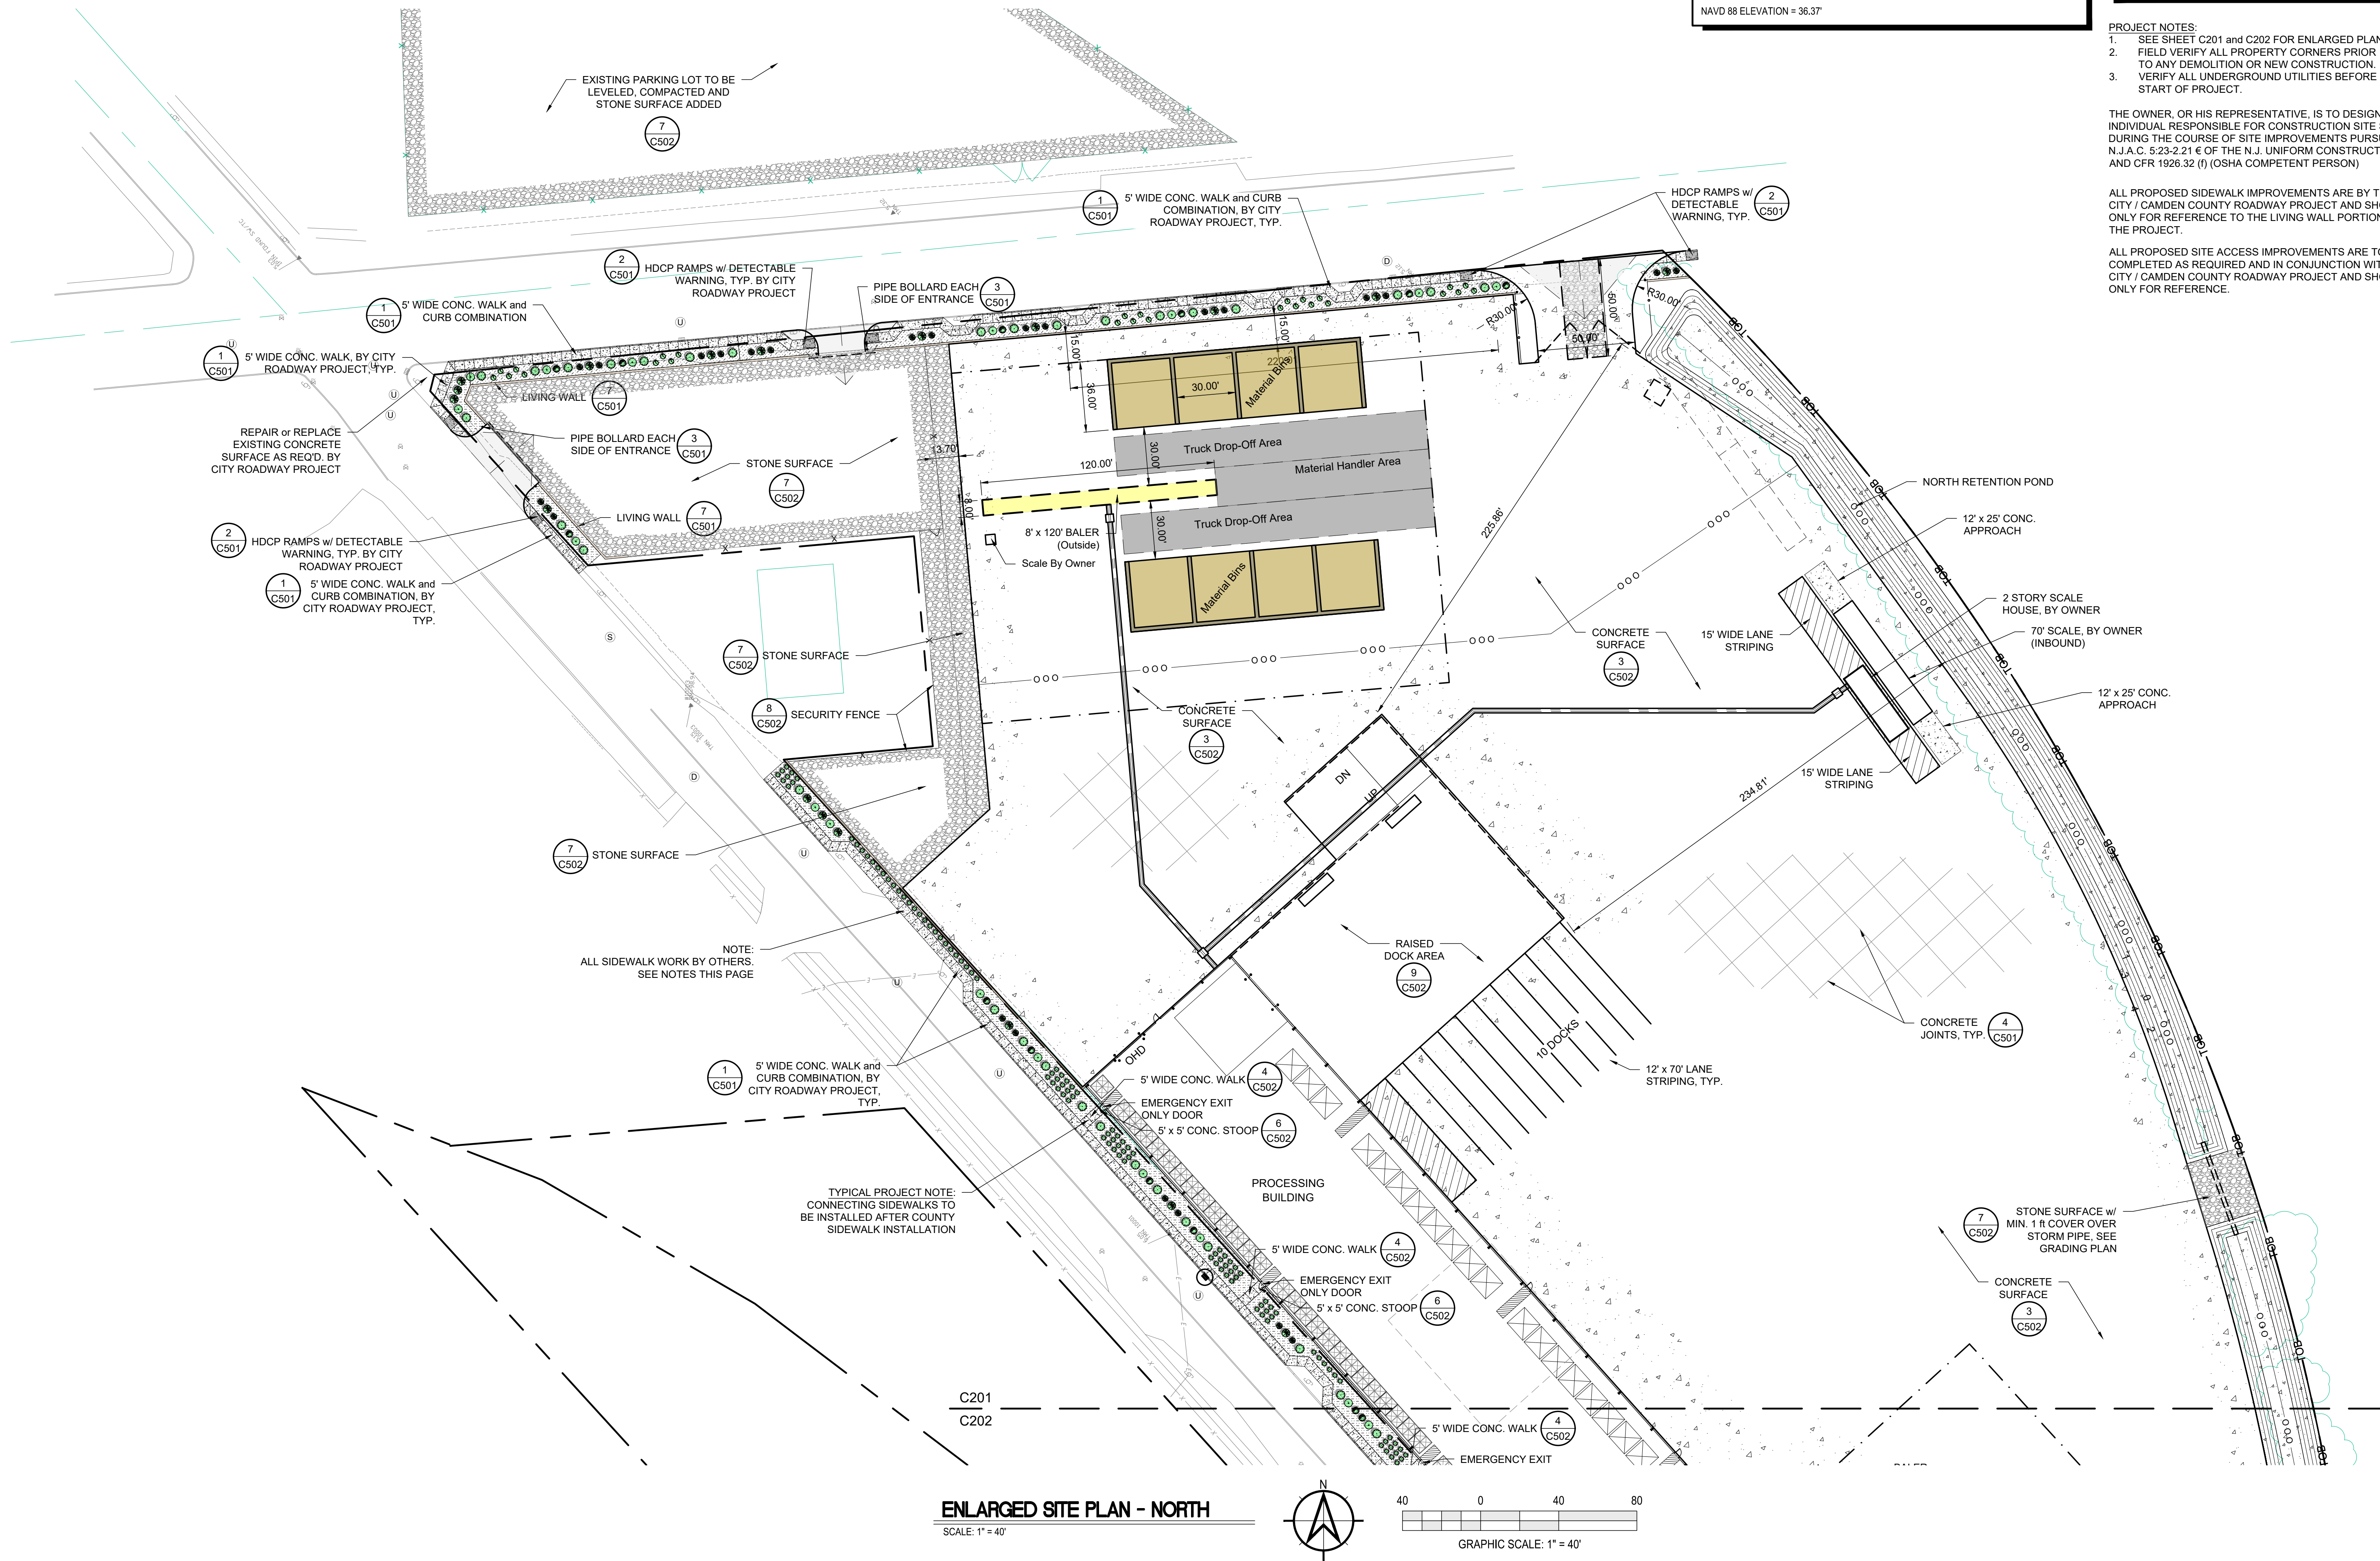

THESE DRAWINGS ARE GIVEN IN CONFIDENCE AND SHALL BE USED ONLY IN PURSUANT TO THE AGREEMENT WITH MOENCH ENGINEERING, P.C. NO OTHER USE OR DUPLICATION MAY BE MADE WITHOUT THE PRIOR WRITTEN CONSENT OF MOENCH ENGINEERING, P.C. ALL OTHER COPYRIGHT AND COMMON LAW RIGHTS ARE HEREBY SPECIFICALLY RESERVED.

EMR CMC Yard
ATLANTIC AVENUE and FERRY AVENUE
Camden, New Jersey

ENLARGED SITE PLAN - NORTH

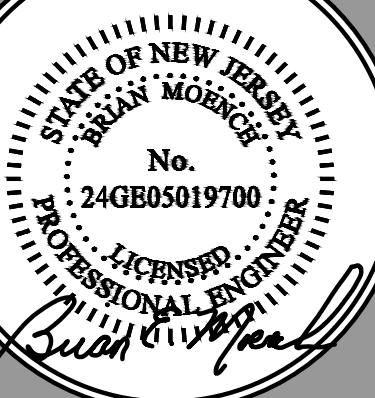

REVISIONS:		
a	Interim Set for Review	03/28/2025
0	ISSUED FOR PERMIT	04/11/2025

DRAWN BY: srj
CHECKED BY: BEM
PROJECT #: 24331
DATE: 03/28/2025
SHEET NUMBER:

C201



**Moench
Engineering**

4000 Clarks Creek Road
Plainfield, Indiana 46168
(317) 837-2767

THESE DRAWINGS ARE GIVEN IN CONFIDENCE
AND SHALL BE USED ONLY IN PURSUANT TO THE
AGREEMENT WITH:
MOENCH ENGINEERING, P.C.
NO OTHER USE OR DUPLICATION MAY BE MADE
WITHOUT THE PRIOR WRITTEN CONSENT OF
MOENCH ENGINEERING, P.C.
ALL OTHER COPYRIGHT AND COMMON LAW RIGHTS
ARE HEREBY SPECIFICALLY RESERVED.

EMR CMC Yard
ATLANTIC AVENUE and FERRY AVENUE
Camden, New Jersey

ENLARGED SITE PLAN - SOUTH




REVISIONS:

a	Interim Set for Review	03/28/2025
0	ISSUED FOR PERMIT	04/11/2025

DRAWN BY: srj
CHECKED BY: BEM
PROJECT #: 24331
DATE: 03/28/2025

SHEET NUMBER:

C202

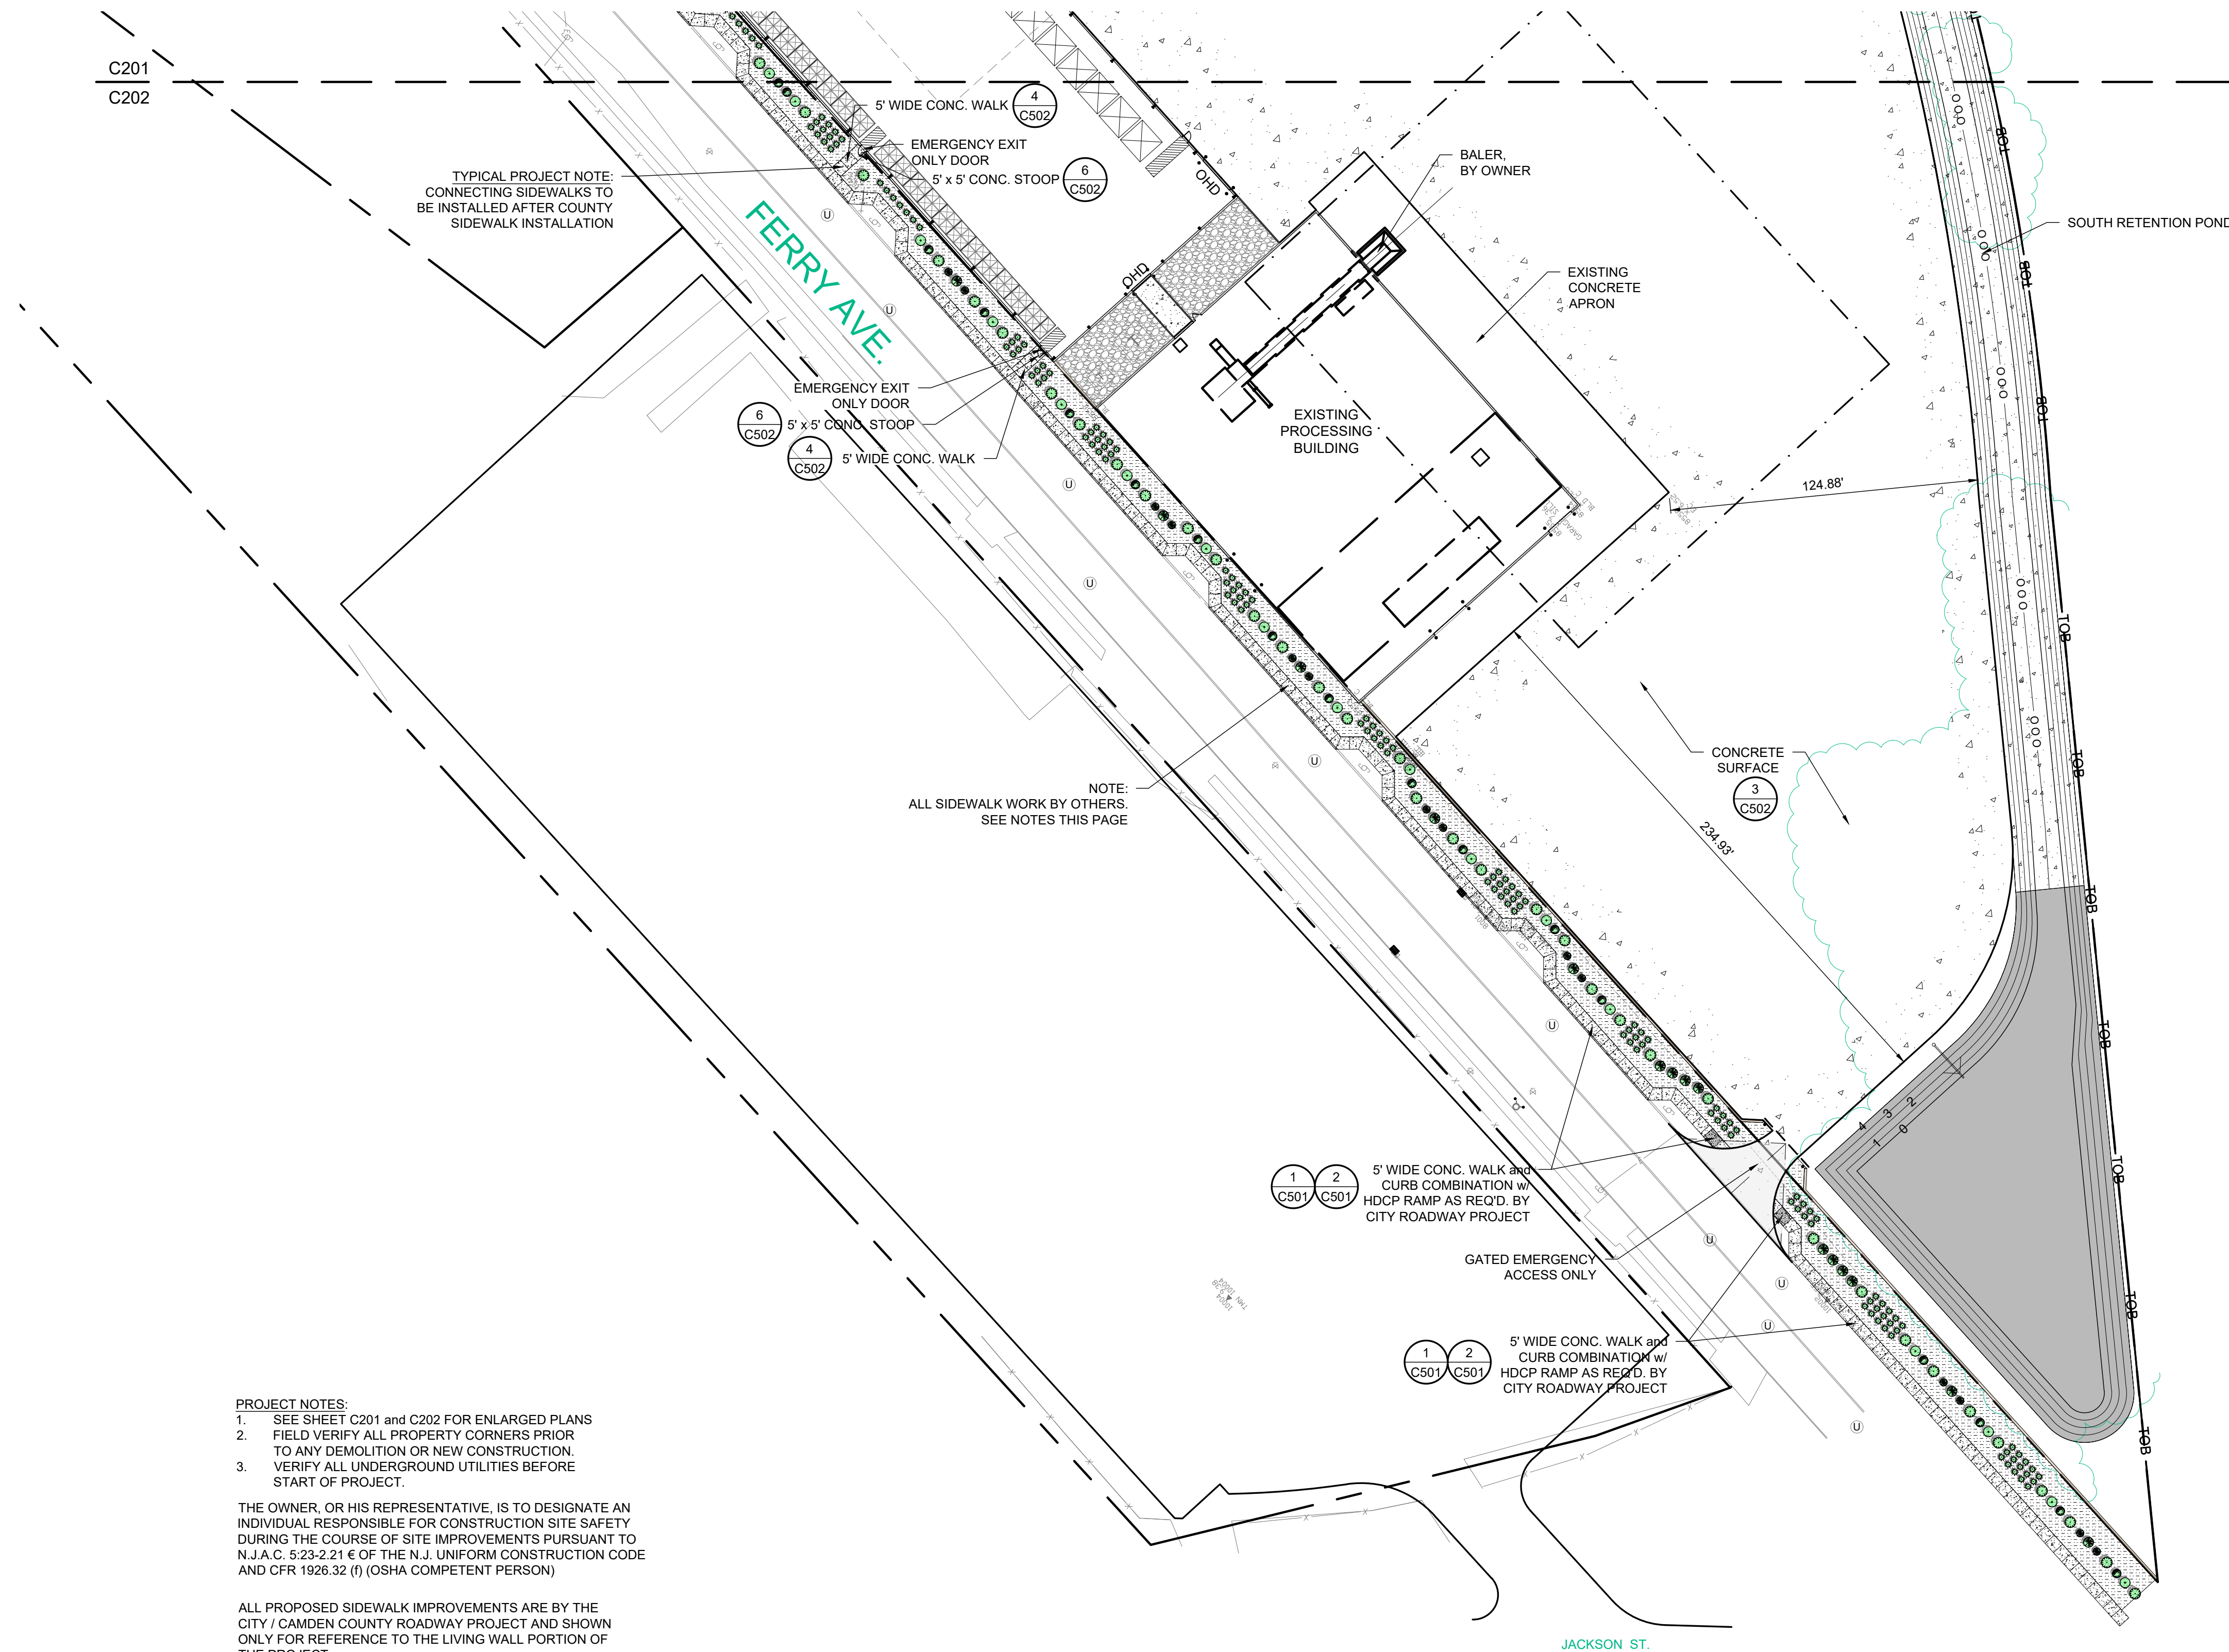

PROJECT NOTES:

1. SEE SHEET C201 and C202 FOR ENLARGED PLANS
2. FIELD VERIFY ALL PROPERTY CORNERS PRIOR TO ANY DEMOLITION OR NEW CONSTRUCTION.
3. VERIFY ALL UNDERGROUND UTILITIES BEFORE START OF PROJECT.



THE OWNER, OR HIS REPRESENTATIVE, IS TO DESIGNATE AN INDIVIDUAL RESPONSIBLE FOR CONSTRUCTION SITE SAFETY DURING THE COURSE OF SITE IMPROVEMENTS PURSUANT TO N.J.A.C. 5:23-2.21 OF THE N.J. UNIFORM CONSTRUCTION CODE AND CFR 1926.32 (f) (OSHA COMPETENT PERSON)


ALL PROPOSED SIDEWALK IMPROVEMENTS ARE BY THE CITY / CAMDEN COUNTY ROADWAY PROJECT AND SHOWN ONLY FOR REFERENCE TO THE LIVING WALL PORTION OF THE PROJECT.

ALL PROPOSED SITE ACCESS IMPROVEMENTS ARE TO BE COMPLETED AS REQUIRED AND IN CONJUNCTION WITH THE CITY / CAMDEN COUNTY ROADWAY PROJECT AND SHOWN ONLY FOR REFERENCE.


ENLARGED SITE PLAN - SOUTH

SCALE: 1" = 40'

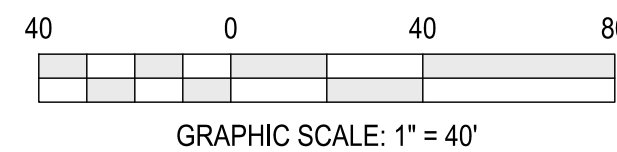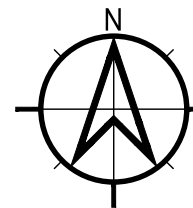


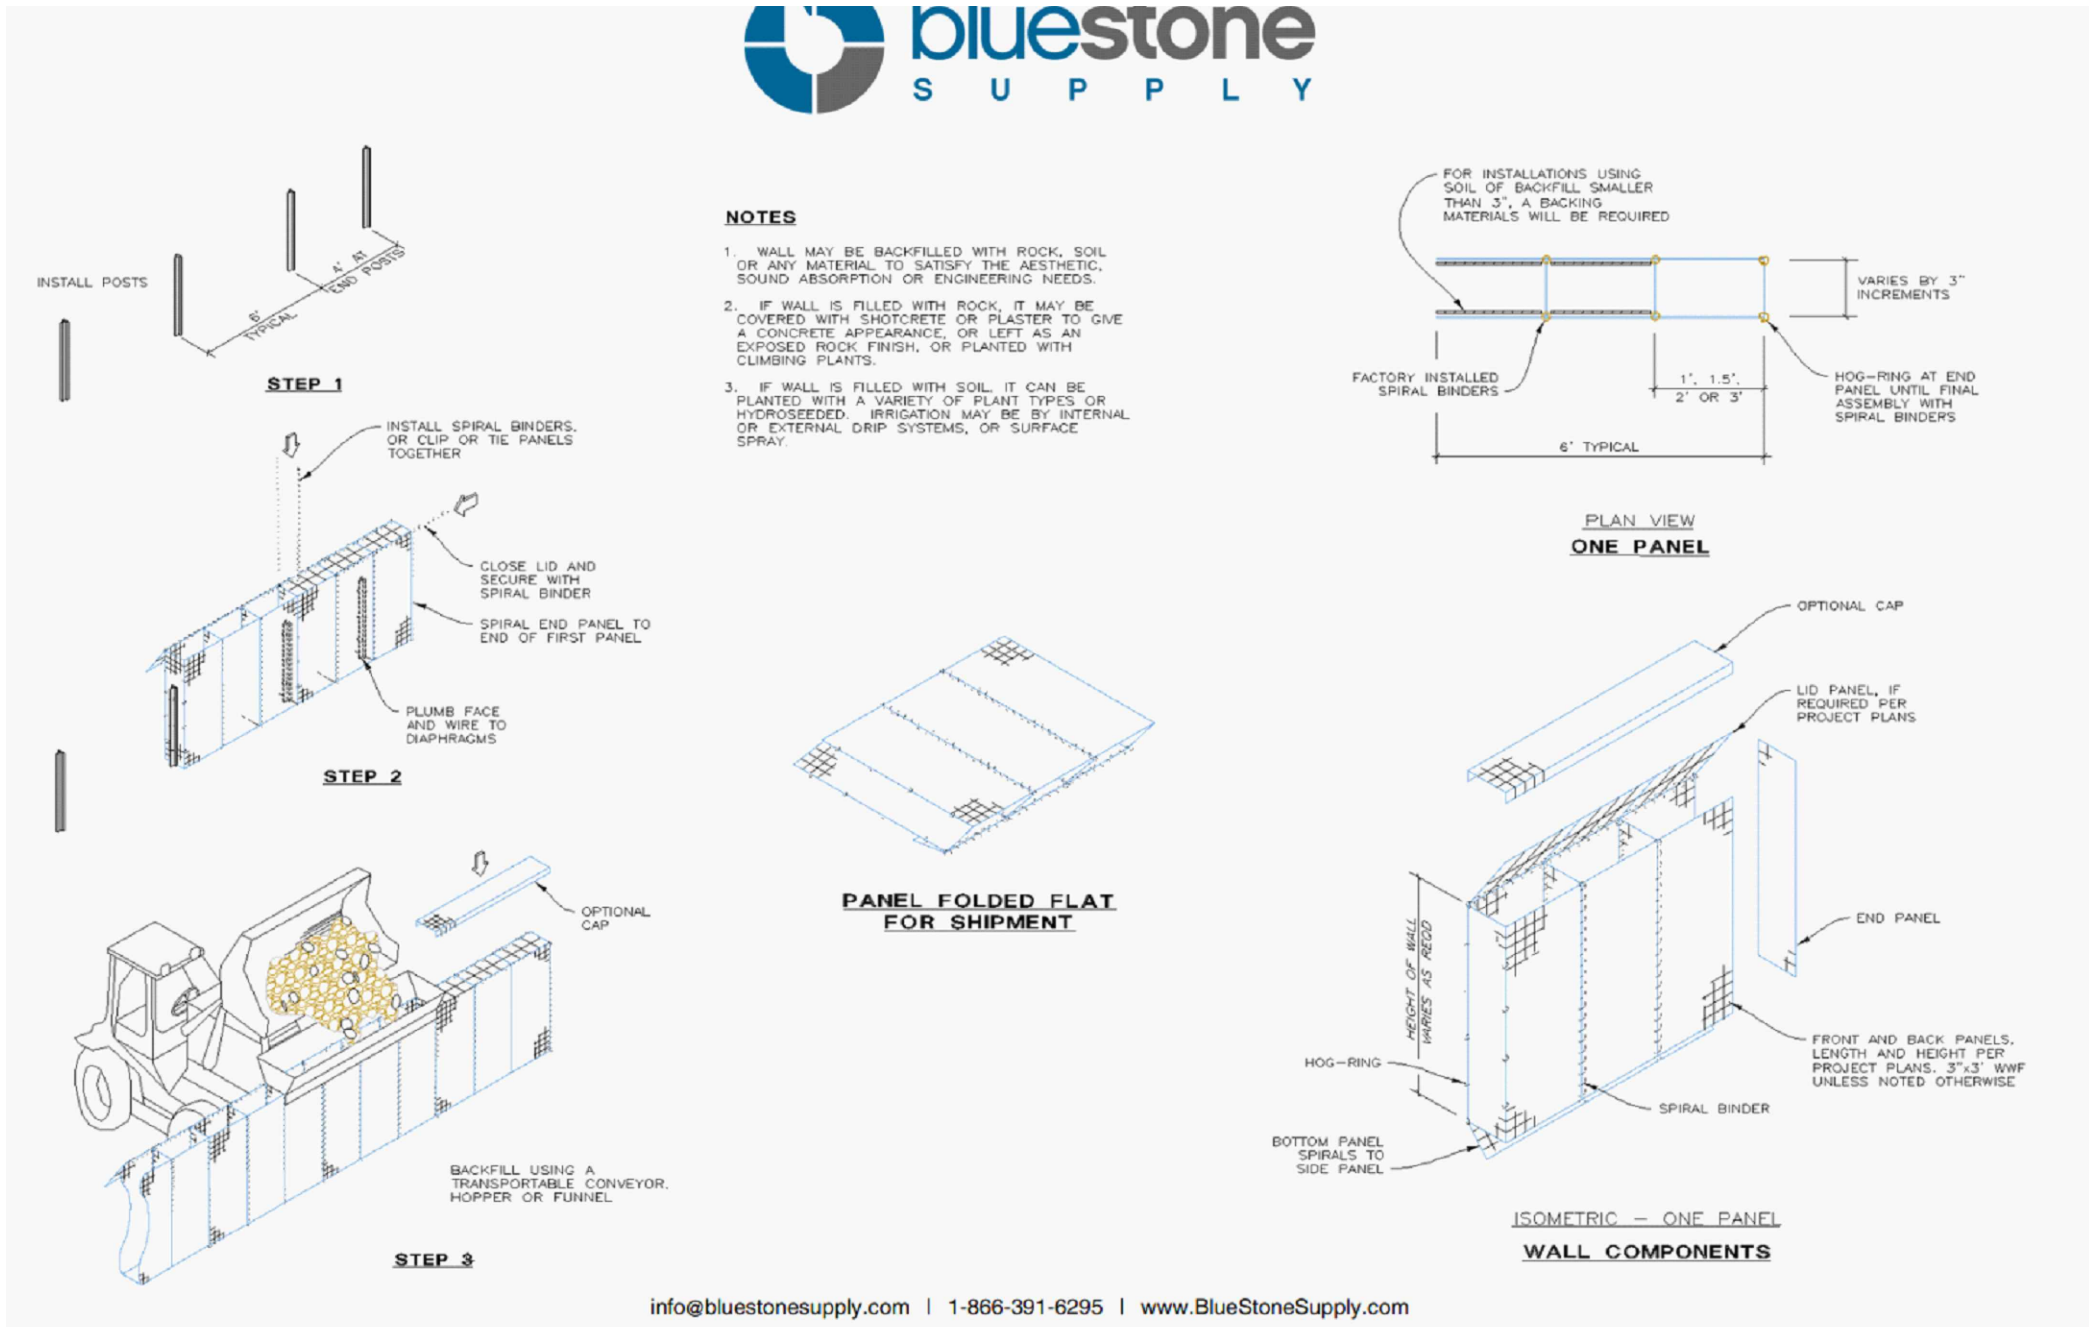

LIVING WALL DETAIL (BLUESTONE SUPPLY LLC)
NOT TO SCALE

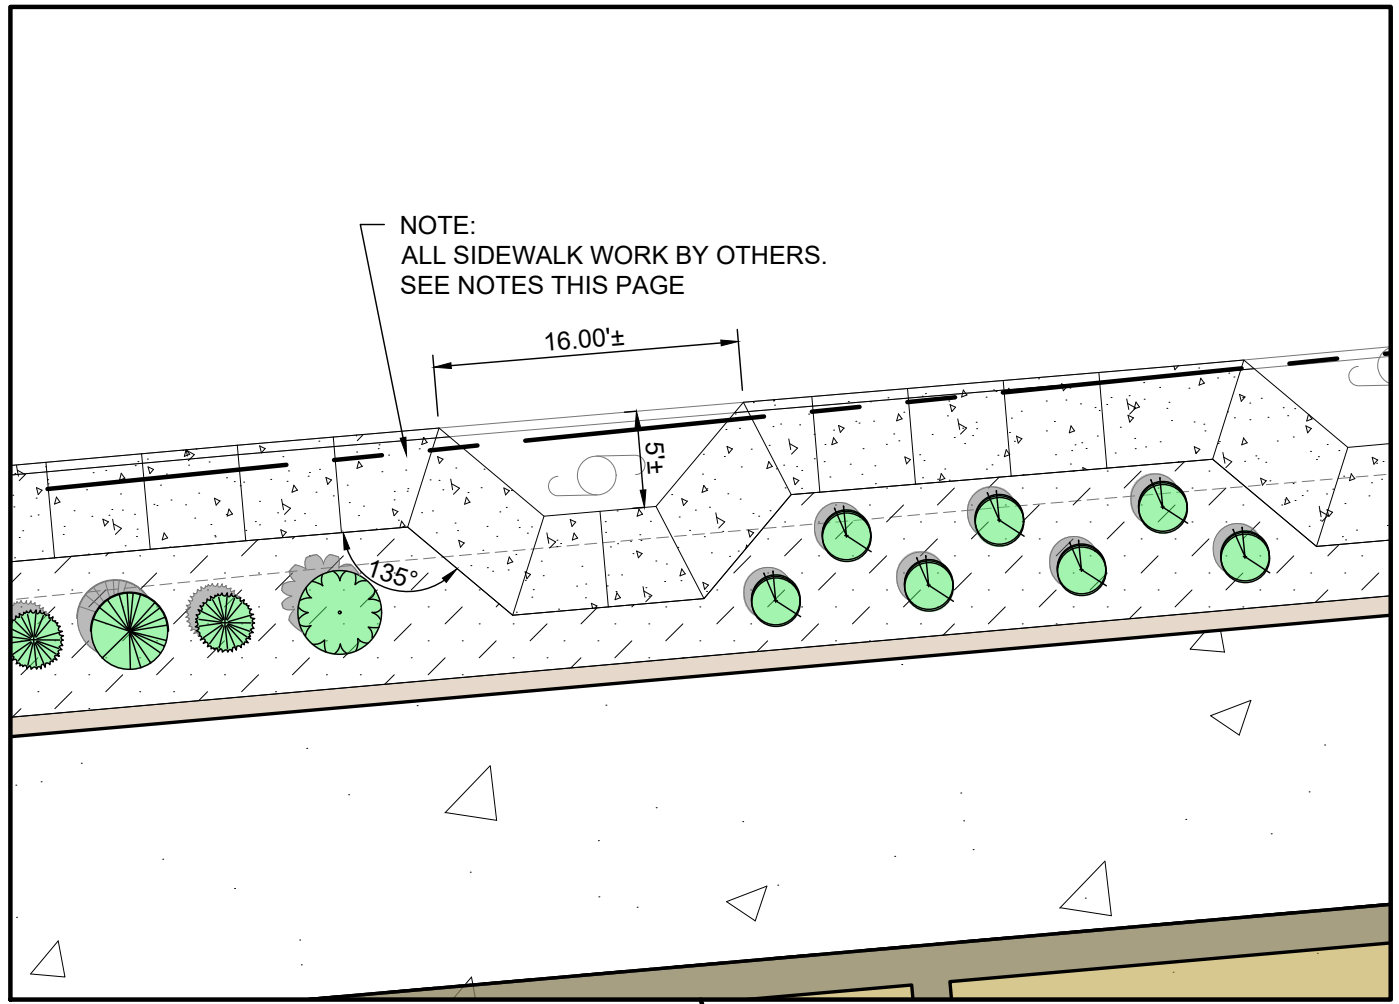

TYPICAL SIDEWALK ROUTING DETAIL
(AROUND EXIST. POWER POLES ALONG ATLANTIC AVENUE)
SCALE: 1" = 10'

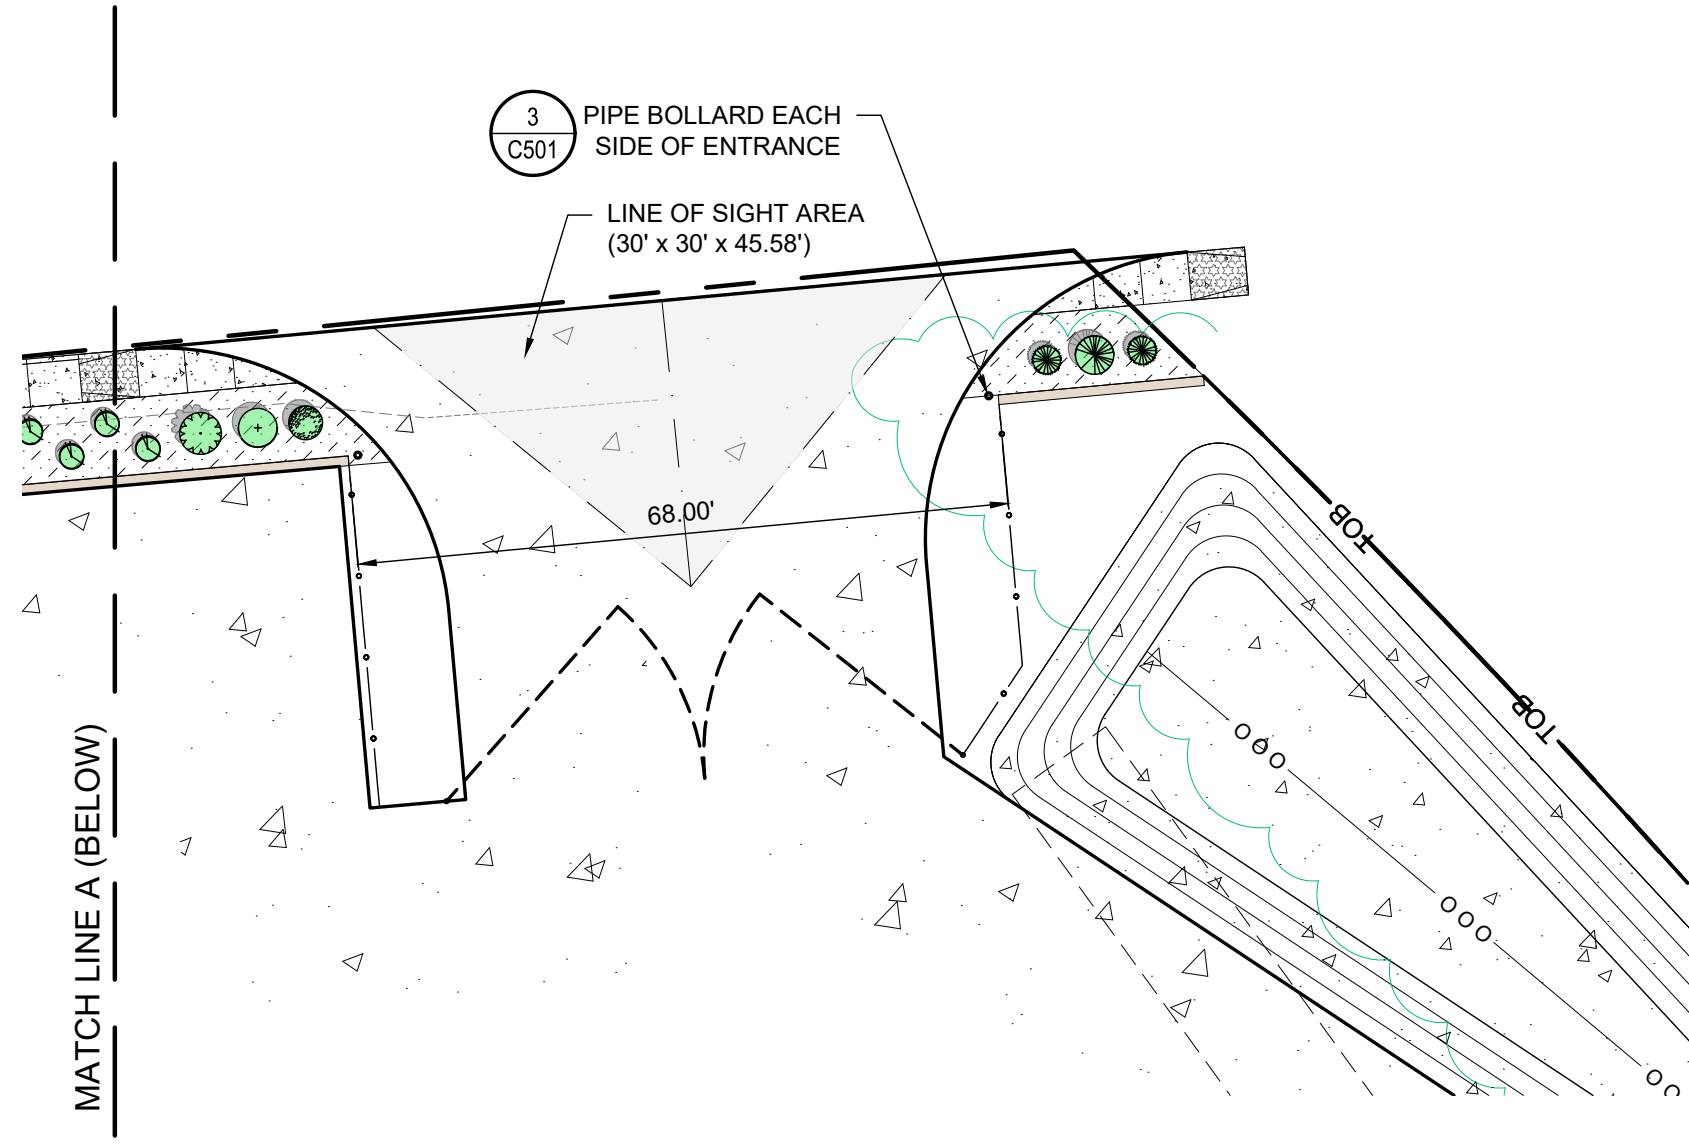

PROJECT NOTES:

1. SEE SHEET C201 and C202 FOR ENLARGED PLANS
2. FIELD VERIFY ALL PROPERTY CORNERS PRIOR TO ANY DEMOLITION OR NEW CONSTRUCTION.
3. VERIFY ALL UNDERGROUND UTILITIES BEFORE START OF PROJECT.

THE OWNER, OR HIS REPRESENTATIVE, IS TO DESIGNATE AN INDIVIDUAL RESPONSIBLE FOR CONSTRUCTION SITE SAFETY DURING THE COURSE OF SITE IMPROVEMENTS PURSUANT TO N.J.A.C. 5:23-2.21 E OF THE N.J. UNIFORM CONSTRUCTION CODE AND CFR 1926.32 (f) (OSHA COMPETENT PERSON)

ALL PROPOSED SIDEWALK IMPROVEMENTS ARE BY THE CITY / CAMDEN COUNTY ROADWAY PROJECT AND SHOWN ONLY FOR REFERENCE TO THE LIVING WALL PORTION OF THE PROJECT.

ALL PROPOSED SITE ACCESS IMPROVEMENTS ARE TO BE COMPLETED AS REQUIRED AND IN CONJUNCTION WITH THE CITY / CAMDEN COUNTY ROADWAY PROJECT AND SHOWN ONLY FOR REFERENCE.

Moench Engineering
4000 Clarks Creek Road
Plainfield, Indiana 46168
(317) 837-2767

THESE DRAWINGS ARE GIVEN IN CONFIDENCE AND SHALL BE USED ONLY IN PURSUANT TO THE AGREEMENT WITH

MOENCH ENGINEERING, P.C.

NO OTHER USE OR DUPLICATION MAY BE MADE WITHOUT THE PRIOR WRITTEN CONSENT OF MOENCH ENGINEERING, P.C.

ALL OTHER COPYRIGHT AND COMMON LAW RIGHTS ARE HEREBY SPECIFICALLY RESERVED.

EMR CMC Yard
ATLANTIC AVENUE and FERRY AVENUE
Camden, New Jersey

ENLARGED LIVING WALL PLAN

STATE OF NEW JERSEY
BRIAN MOENCH
No. 24GB05019700
LICENSED PROFESSIONAL ENGINEER

REVISIONS:

a	Interim Set for Review	03/28/2025
0	ISSUED FOR PERMIT	04/11/2025

DRAWN BY: srj

CHECKED BY: BEM

PROJECT #: 24331

DATE: 03/28/2025

SHEET NUMBER:

C203




Moench Engineering

4000 Clarks Creek Road
Plainfield, Indiana 46168
(317) 837-2767

THESE DRAWINGS ARE GIVEN IN CONFIDENCE
AND SHALL BE USED ONLY IN PURSUANT TO THE
AGREEMENT WITH
MOENCH ENGINEERING, P.C.
NO OTHER USE OR DUPLICATION MAY BE MADE
WITHOUT THE PRIOR WRITTEN CONSENT OF
MOENCH ENGINEERING, P.C.
ALL OTHER COPYRIGHT AND COMMON LAW RIGHTS
ARE HEREBY SPECIFICALLY RESERVED.

EMR CMC Yard
ATLANTIC AVENUE and FERRY AVENUE
Camden, New Jersey

ENLARGED LIVING WALL PLAN

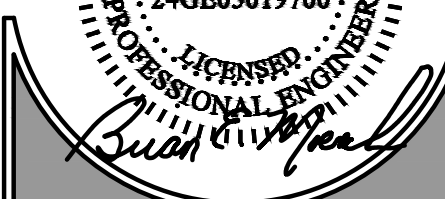

REVISIONS:

a	Interim Set for Review	03/28/2025
0	ISSUED FOR PERMIT	04/11/2025



DRAWN BY: srj
CHECKED BY: BEM
PROJECT #: 24331
DATE: 03/28/2025
SHEET NUMBER:

C204



NOTES

1. WALL MAY BE REPLACED WITH ROCK, SOIL OR ANOTHER MATERIAL TO PROVIDE SPECIFIC SOUND ABSORPTION OR COORINATING NEEDS.
2. IF WALL IS PLACED WITH ROCK, IT MAY BE A CONCRETE FRAMEWORK OR CAST IN AN EXISTING FORM FRAME OR PLASTER.
3. IF WALL IS FILLED WITH ROCK, IT CAN BE PLACED WITH A VIBRATORY PLATE TO COMPACT OR EXTERNAL COMP SYSTEMS OR SURFACE BRUSH.

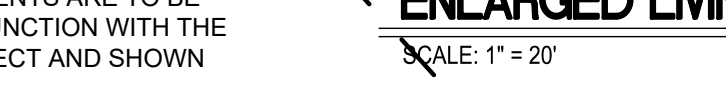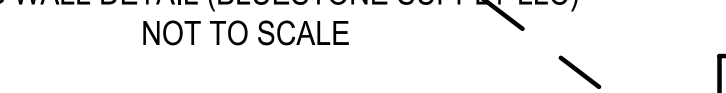

PROJECT NOTES:

1. SEE SHEET C201 and C202 FOR ENLARGED PLANS
2. FIELD VERIFY ALL PROPERTY CORNERS PRIOR TO ANY DEMOLITION OR NEW CONSTRUCTION.
3. VERIFY ALL UNDERGROUND UTILITIES BEFORE START OF PROJECT.



THE OWNER, OR HIS REPRESENTATIVE, IS TO DESIGNATE AN INDIVIDUAL RESPONSIBLE FOR CONSTRUCTION SITE SAFETY DURING THE COURSE OF SITE IMPROVEMENTS PURSUANT TO N.J.A.C. 5:23-2.21 OF THE N.J. UNIFORM CONSTRUCTION CODE AND CFR 1926.32 (f) (OSHA COMPETENT PERSON)

ALL PROPOSED SIDEWALK IMPROVEMENTS ARE BY THE CITY / CAMDEN COUNTY ROADWAY PROJECT AND SHOWN ONLY FOR REFERENCE TO THE LIVING WALL PORTION OF THE PROJECT.

ALL PROPOSED SITE ACCESS IMPROVEMENTS ARE TO BE COMPLETED AS REQUIRED AND IN CONJUNCTION WITH THE CITY / CAMDEN COUNTY ROADWAY PROJECT AND SHOWN ONLY FOR REFERENCE.

ENLARGED LIVING WALL PLAN

SCALE: 1" = 20'

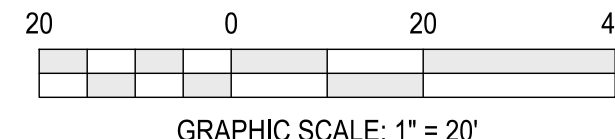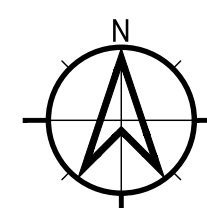

GRAPHIC SCALE: 1" = 20'



4000 Clarks Creek Road
Plainfield, Indiana 46168
(317) 837-2767

THESE DRAWINGS ARE GIVEN IN CONFIDENCE
AND SHALL BE USED ONLY IN PURSUANT TO THE
AGREEMENT WITH
MOENCH ENGINEERING, P.C.
NO OTHER USE OR DUPLICATION MAY BE MADE
WITHOUT THE PRIOR WRITTEN CONSENT OF
MOENCH ENGINEERING, P.C.
ALL OTHER COPYRIGHT AND COMMON LAW RIGHTS
ARE HEREBY SPECIFICALLY RESERVED.


EMR CMC Yard
ATLANTIC AVENUE and FERRY AVENUE
Camden, New Jersey

ENLARGED LIVING WALL PLAN

[illegible]


DRAWN BY:	srj
CHECKED BY:	BEM
PROJECT #:	24331
DATE:	03/28/2025
SHEET NUMBER:	

C205

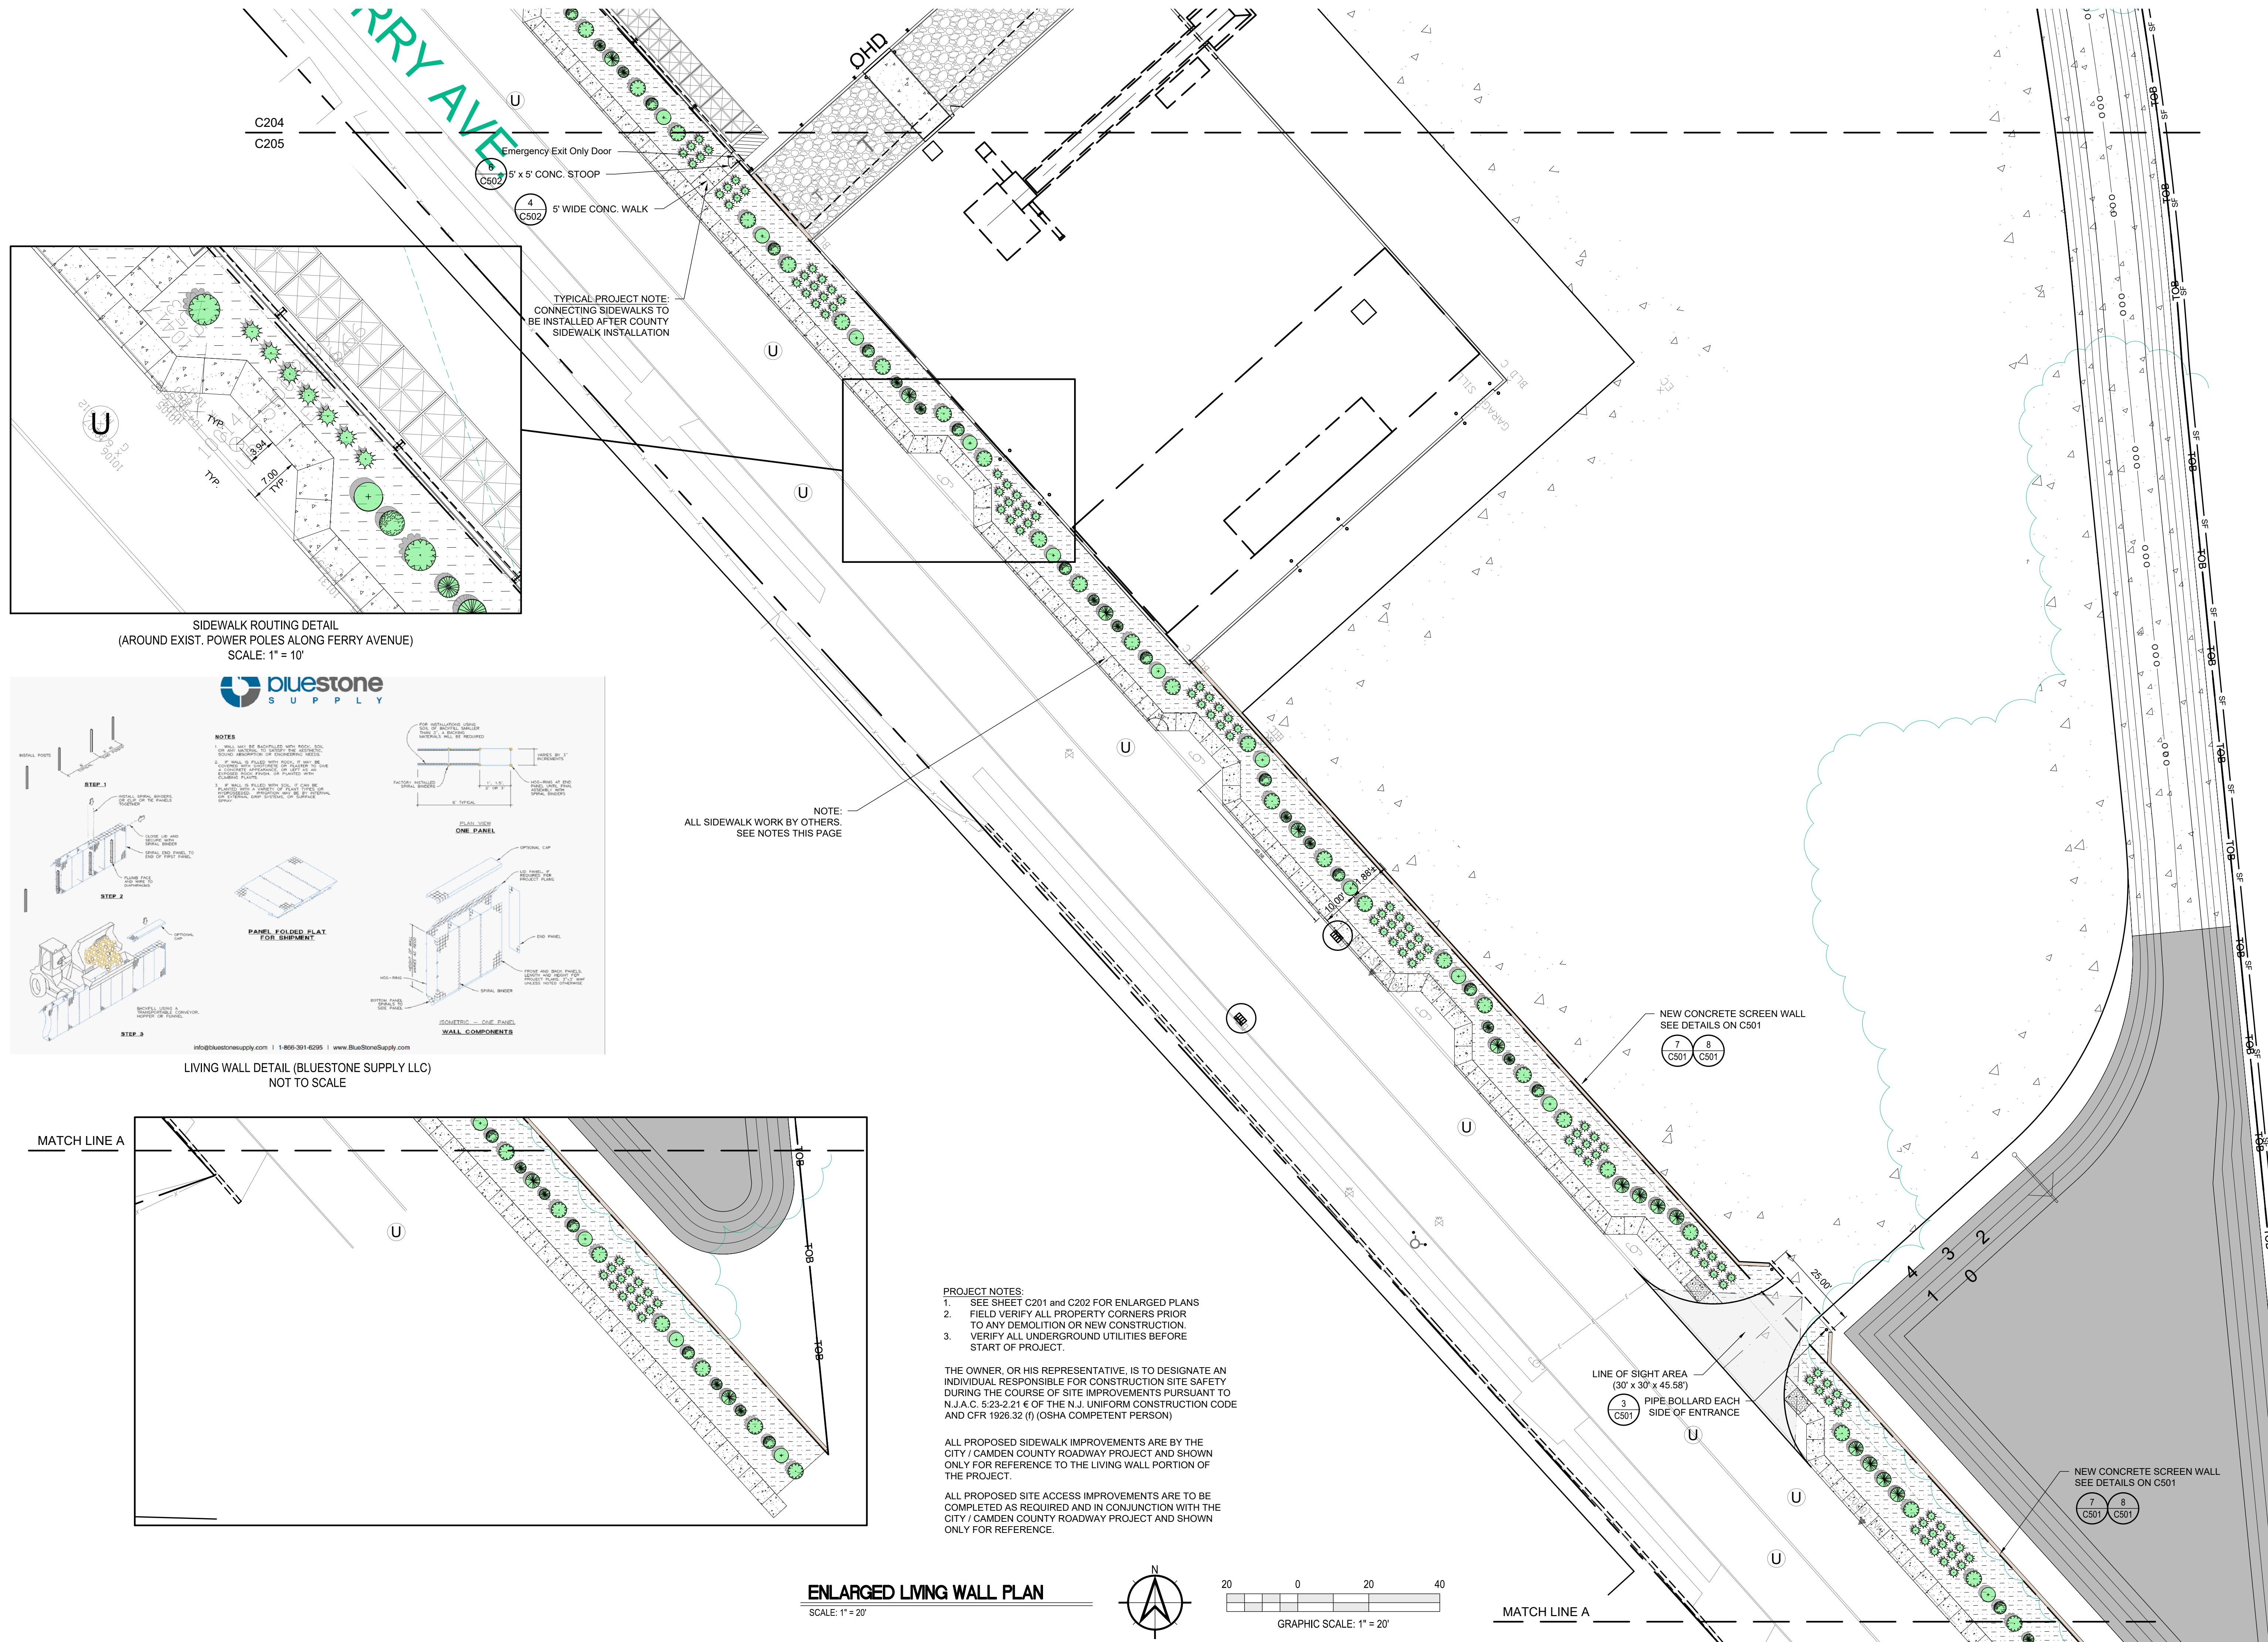

ENLARGED LIVING WALL PLAN

SCALE: 1" = 20'

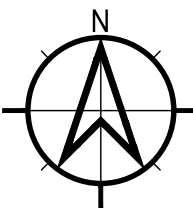


20 0 20 40



GRAPHIC SCALE: 1" = 20'

MATCH LINE A

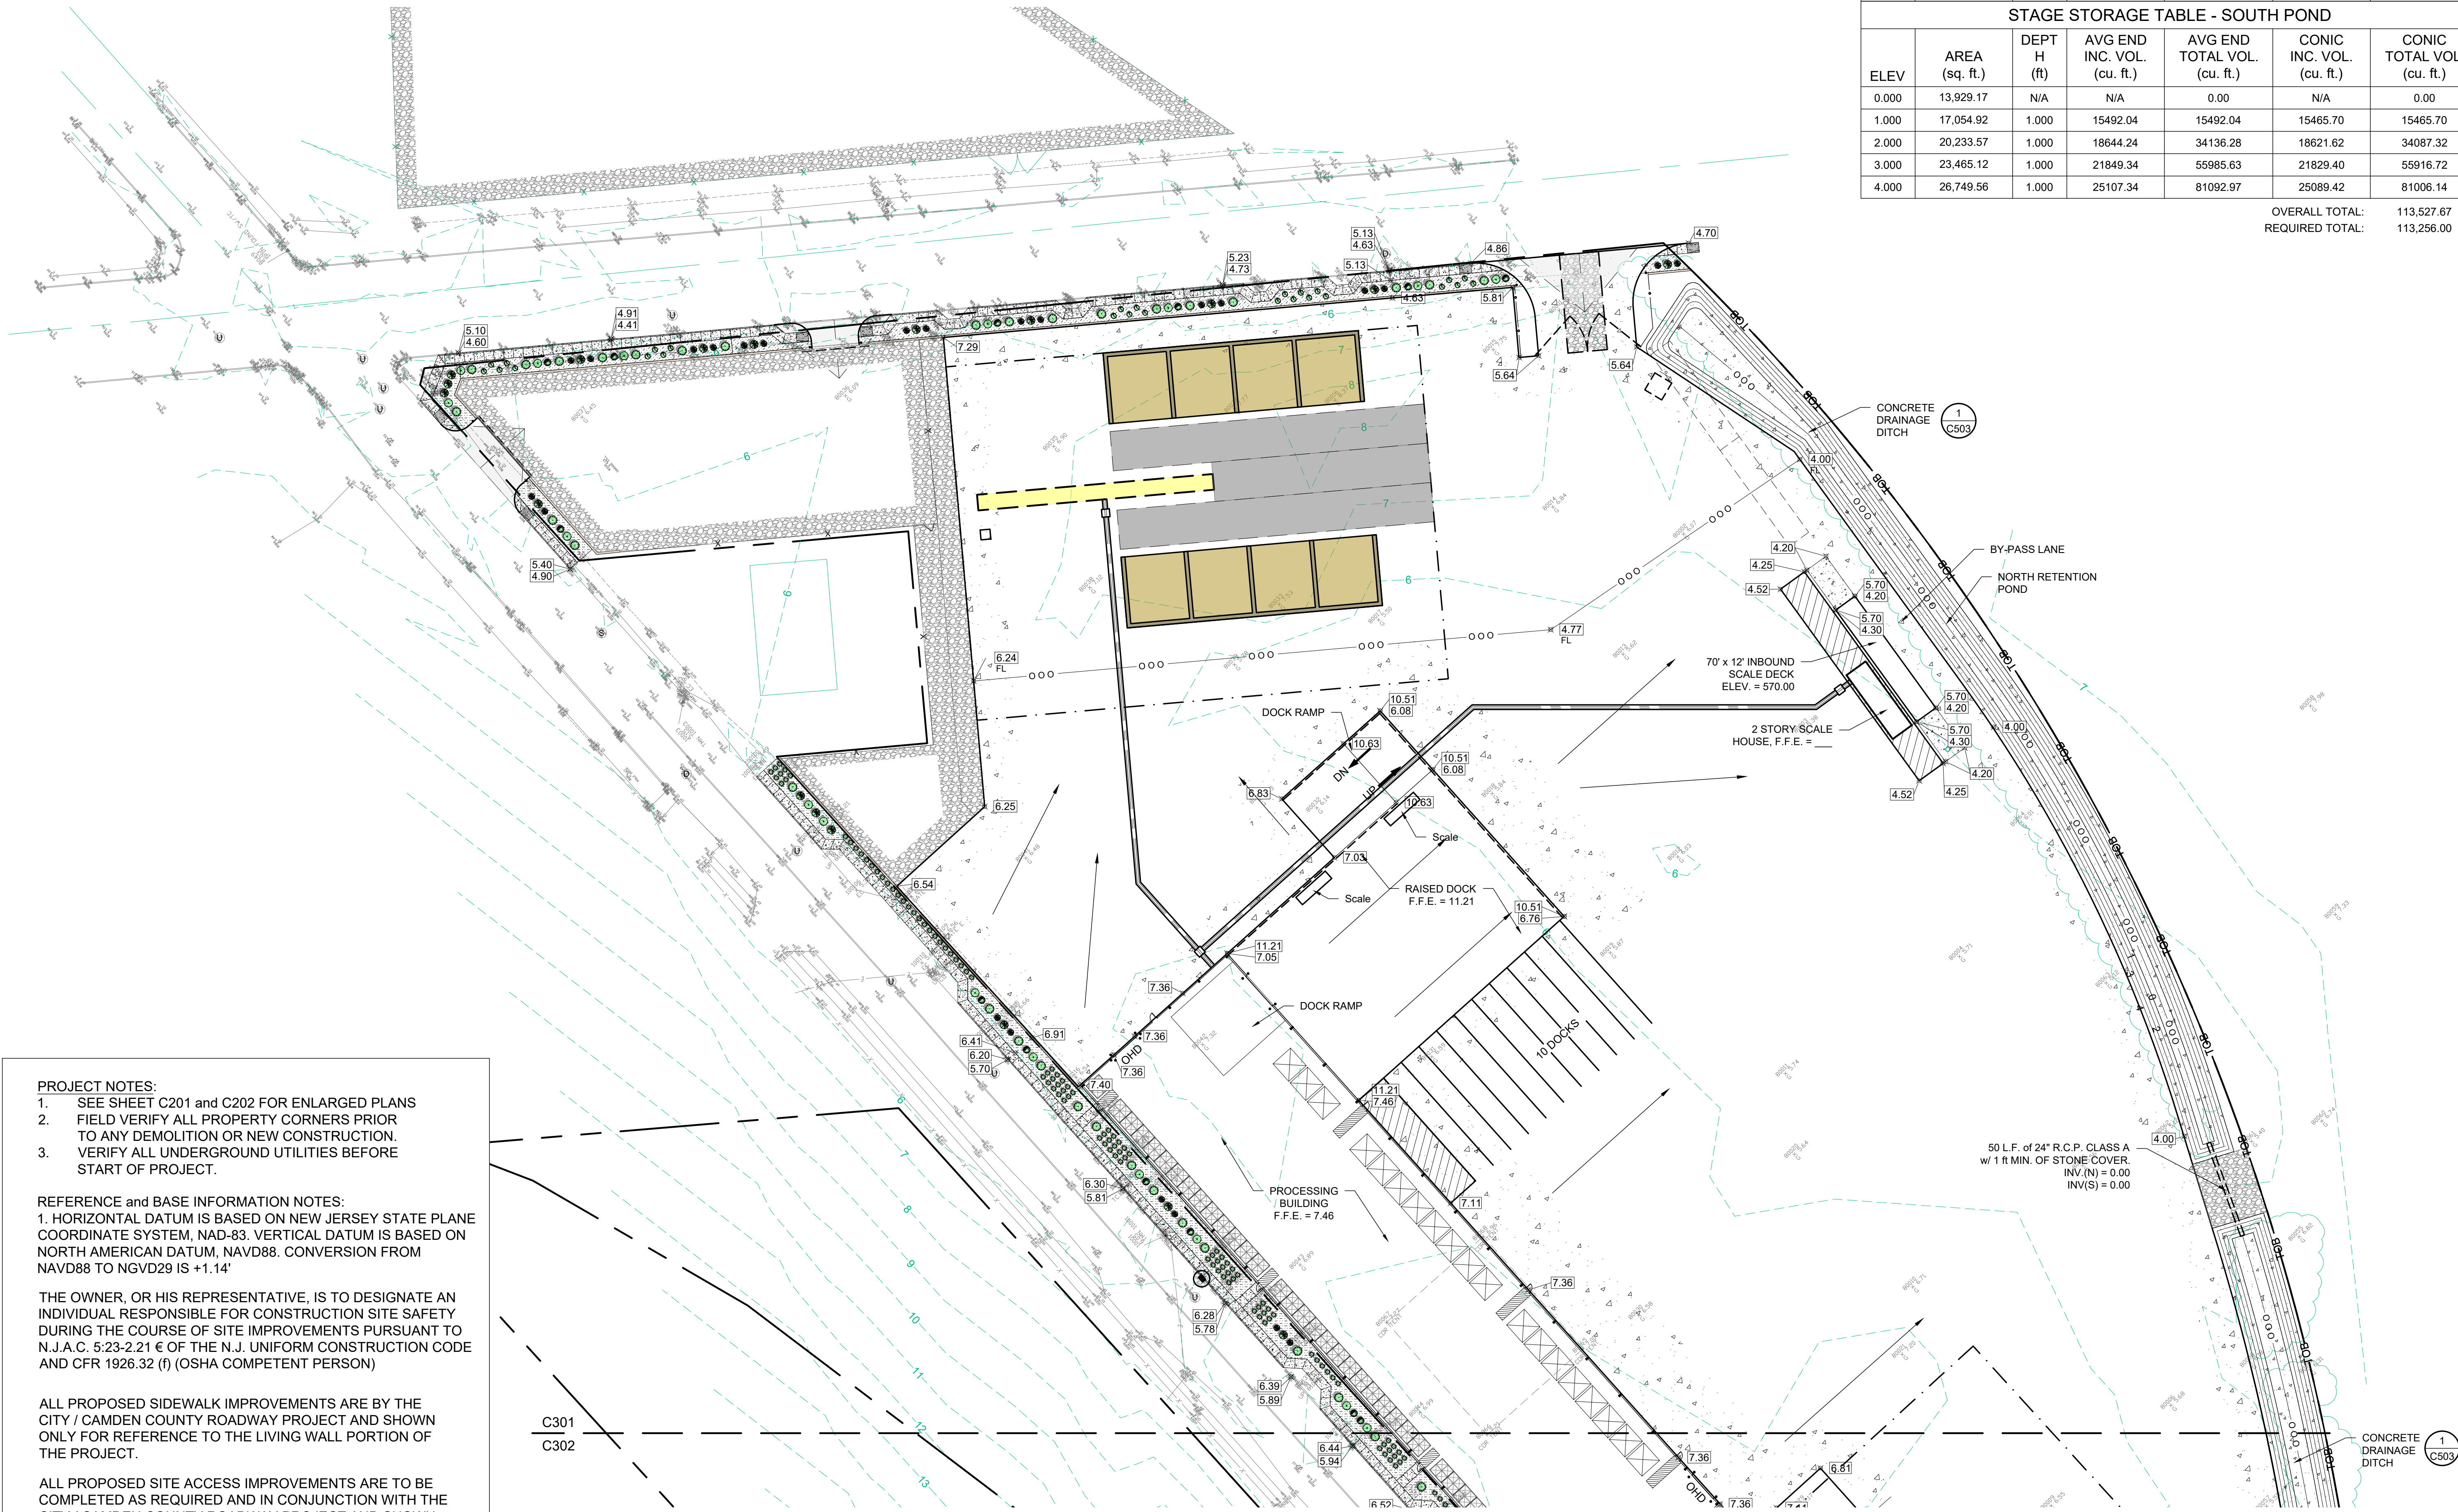

- PROJECT NOTES:
- SEE SHEET C201 and C202 FOR ENLARGED PLANS
 - FIELD VERIFY ALL PROPERTY CORNERS PRIOR TO ANY DEMOLITION OR NEW CONSTRUCTION.
 - VERIFY ALL UNDERGROUND UTILITIES BEFORE START OF PROJECT.

REFERENCE and BASE INFORMATION NOTES:

1. HORIZONTAL DATUM IS BASED ON NEW JERSEY STATE PLANE COORDINATE SYSTEM, NAD-83. VERTICAL DATUM IS BASED ON NORTH AMERICAN DATUM, NAVD88. CONVERSION FROM NAVD88 TO NGVD29 IS +1.14'

THE OWNER, OR HIS REPRESENTATIVE, IS TO DESIGNATE AN INDIVIDUAL RESPONSIBLE FOR CONSTRUCTION SITE SAFETY DURING THE COURSE OF SITE IMPROVEMENTS PURSUANT TO N.J.A.C. 5:23-2.21 € OF THE N.J. UNIFORM CONSTRUCTION CODE AND CFR 1926.32 (f) (OSHA COMPETENT PERSON)



ALL PROPOSED SIDEWALK IMPROVEMENTS ARE BY THE CITY / CAMDEN COUNTY ROADWAY PROJECT AND SHOWN ONLY FOR REFERENCE TO THE LIVING WALL PORTION OF THE PROJECT.

ALL PROPOSED SITE ACCESS IMPROVEMENTS ARE TO BE COMPLETED AS REQUIRED AND IN CONJUNCTION WITH THE CITY / CAMDEN COUNTY ROADWAY PROJECT AND SHOWN ONLY FOR REFERENCE.

→ DENOTES DRAINAGE FLOW DIRECTION

GRADING PLAN - NORTH

SCALE: 1" = 40'

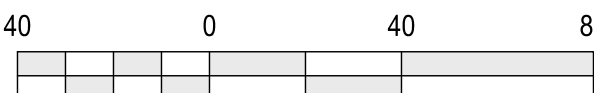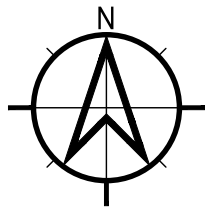


GRAPHIC SCALE: 1" = 40'

STAGE STORAGE TABLE - NORTH POND						
ELEV	AREA (sq. ft.)	DEPT H (ft)	AVG END INC. VOL. (cu. ft.)	AVG END TOTAL VOL. (cu. ft.)	CONIC INC. VOL. (cu. ft.)	CONIC TOTAL VOL. (cu. ft.)
0.000	3,912.13	N/A	N/A	0.00	N/A	0.00
1.000	6,005.06	1.000	4958.59	4958.59	4921.37	4921.37
2.000	8,131.19	1.000	7068.13	12026.72	7041.32	11962.69
3.000	10,290.52	1.000	9210.86	21237.57	9189.69	21152.38
4.000	12,483.05	1.000	11386.78	32624.36	11369.15	32521.53

STAGE STORAGE TABLE - SOUTH POND						
ELEV	AREA (sq. ft.)	DEPT H (ft)	AVG END INC. VOL. (cu. ft.)	AVG END TOTAL VOL. (cu. ft.)	CONIC INC. VOL. (cu. ft.)	CONIC TOTAL VOL. (cu. ft.)
0.000	13,929.17	N/A	N/A	0.00	N/A	0.00
1.000	17,054.92	1.000	15492.04	15492.04	15465.70	15465.70
2.000	20,233.57	1.000	18644.24	34136.28	18621.62	34087.32
3.000	23,465.12	1.000	21849.34	55985.63	21829.40	55916.72
4.000	26,749.56	1.000	25107.34	81092.97	25089.42	81006.14


OVERALL TOTAL: 113,527.67
REQUIRED TOTAL: 113,256.00

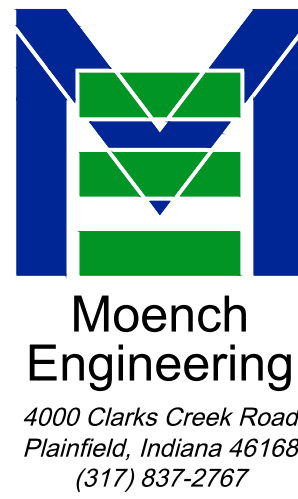

THESE DRAWINGS ARE GIVEN IN CONFIDENCE AND SHALL BE USED ONLY IN PURSUANT TO THE AGREEMENT WITH MOENCH ENGINEERING, P.C. NO OTHER USE OR DUPLICATION MAY BE MADE WITHOUT THE PRIOR WRITTEN CONSENT OF MOENCH ENGINEERING, P.C. ALL OTHER COPYRIGHT AND COMMON LAW RIGHTS ARE HEREBY SPECIFICALLY RESERVED.

EMR CMC Yard
ATLANTIC AVENUE and FERRY AVENUE
Camden, New Jersey

GRADING PLAN - NORTH

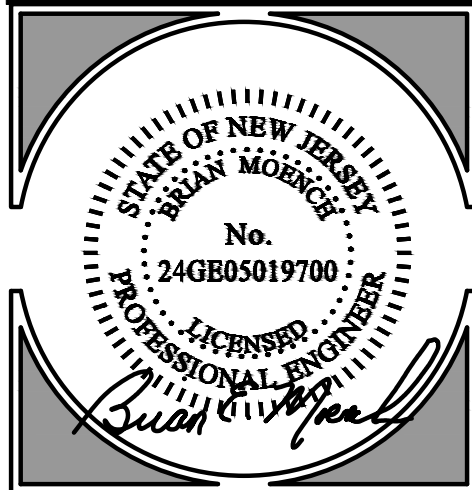


REVISIONS:

a	Interim Set for Review	03/28/2025
0	ISSUED FOR PERMIT	04/11/2025

DRAWN BY: srj
CHECKED BY: BEM
PROJECT #: 24331
DATE: 03/28/2025
SHEET NUMBER:



C301

Z:\24331 - EMR (Camden) - Atlantic Avenue Paddler Yard (Design) Civil\24331_C-Plot_CMC_Yard.dwg, 4/10/2025 3:15:41 PM, AutoCAD PDF (General Documentation) pc3

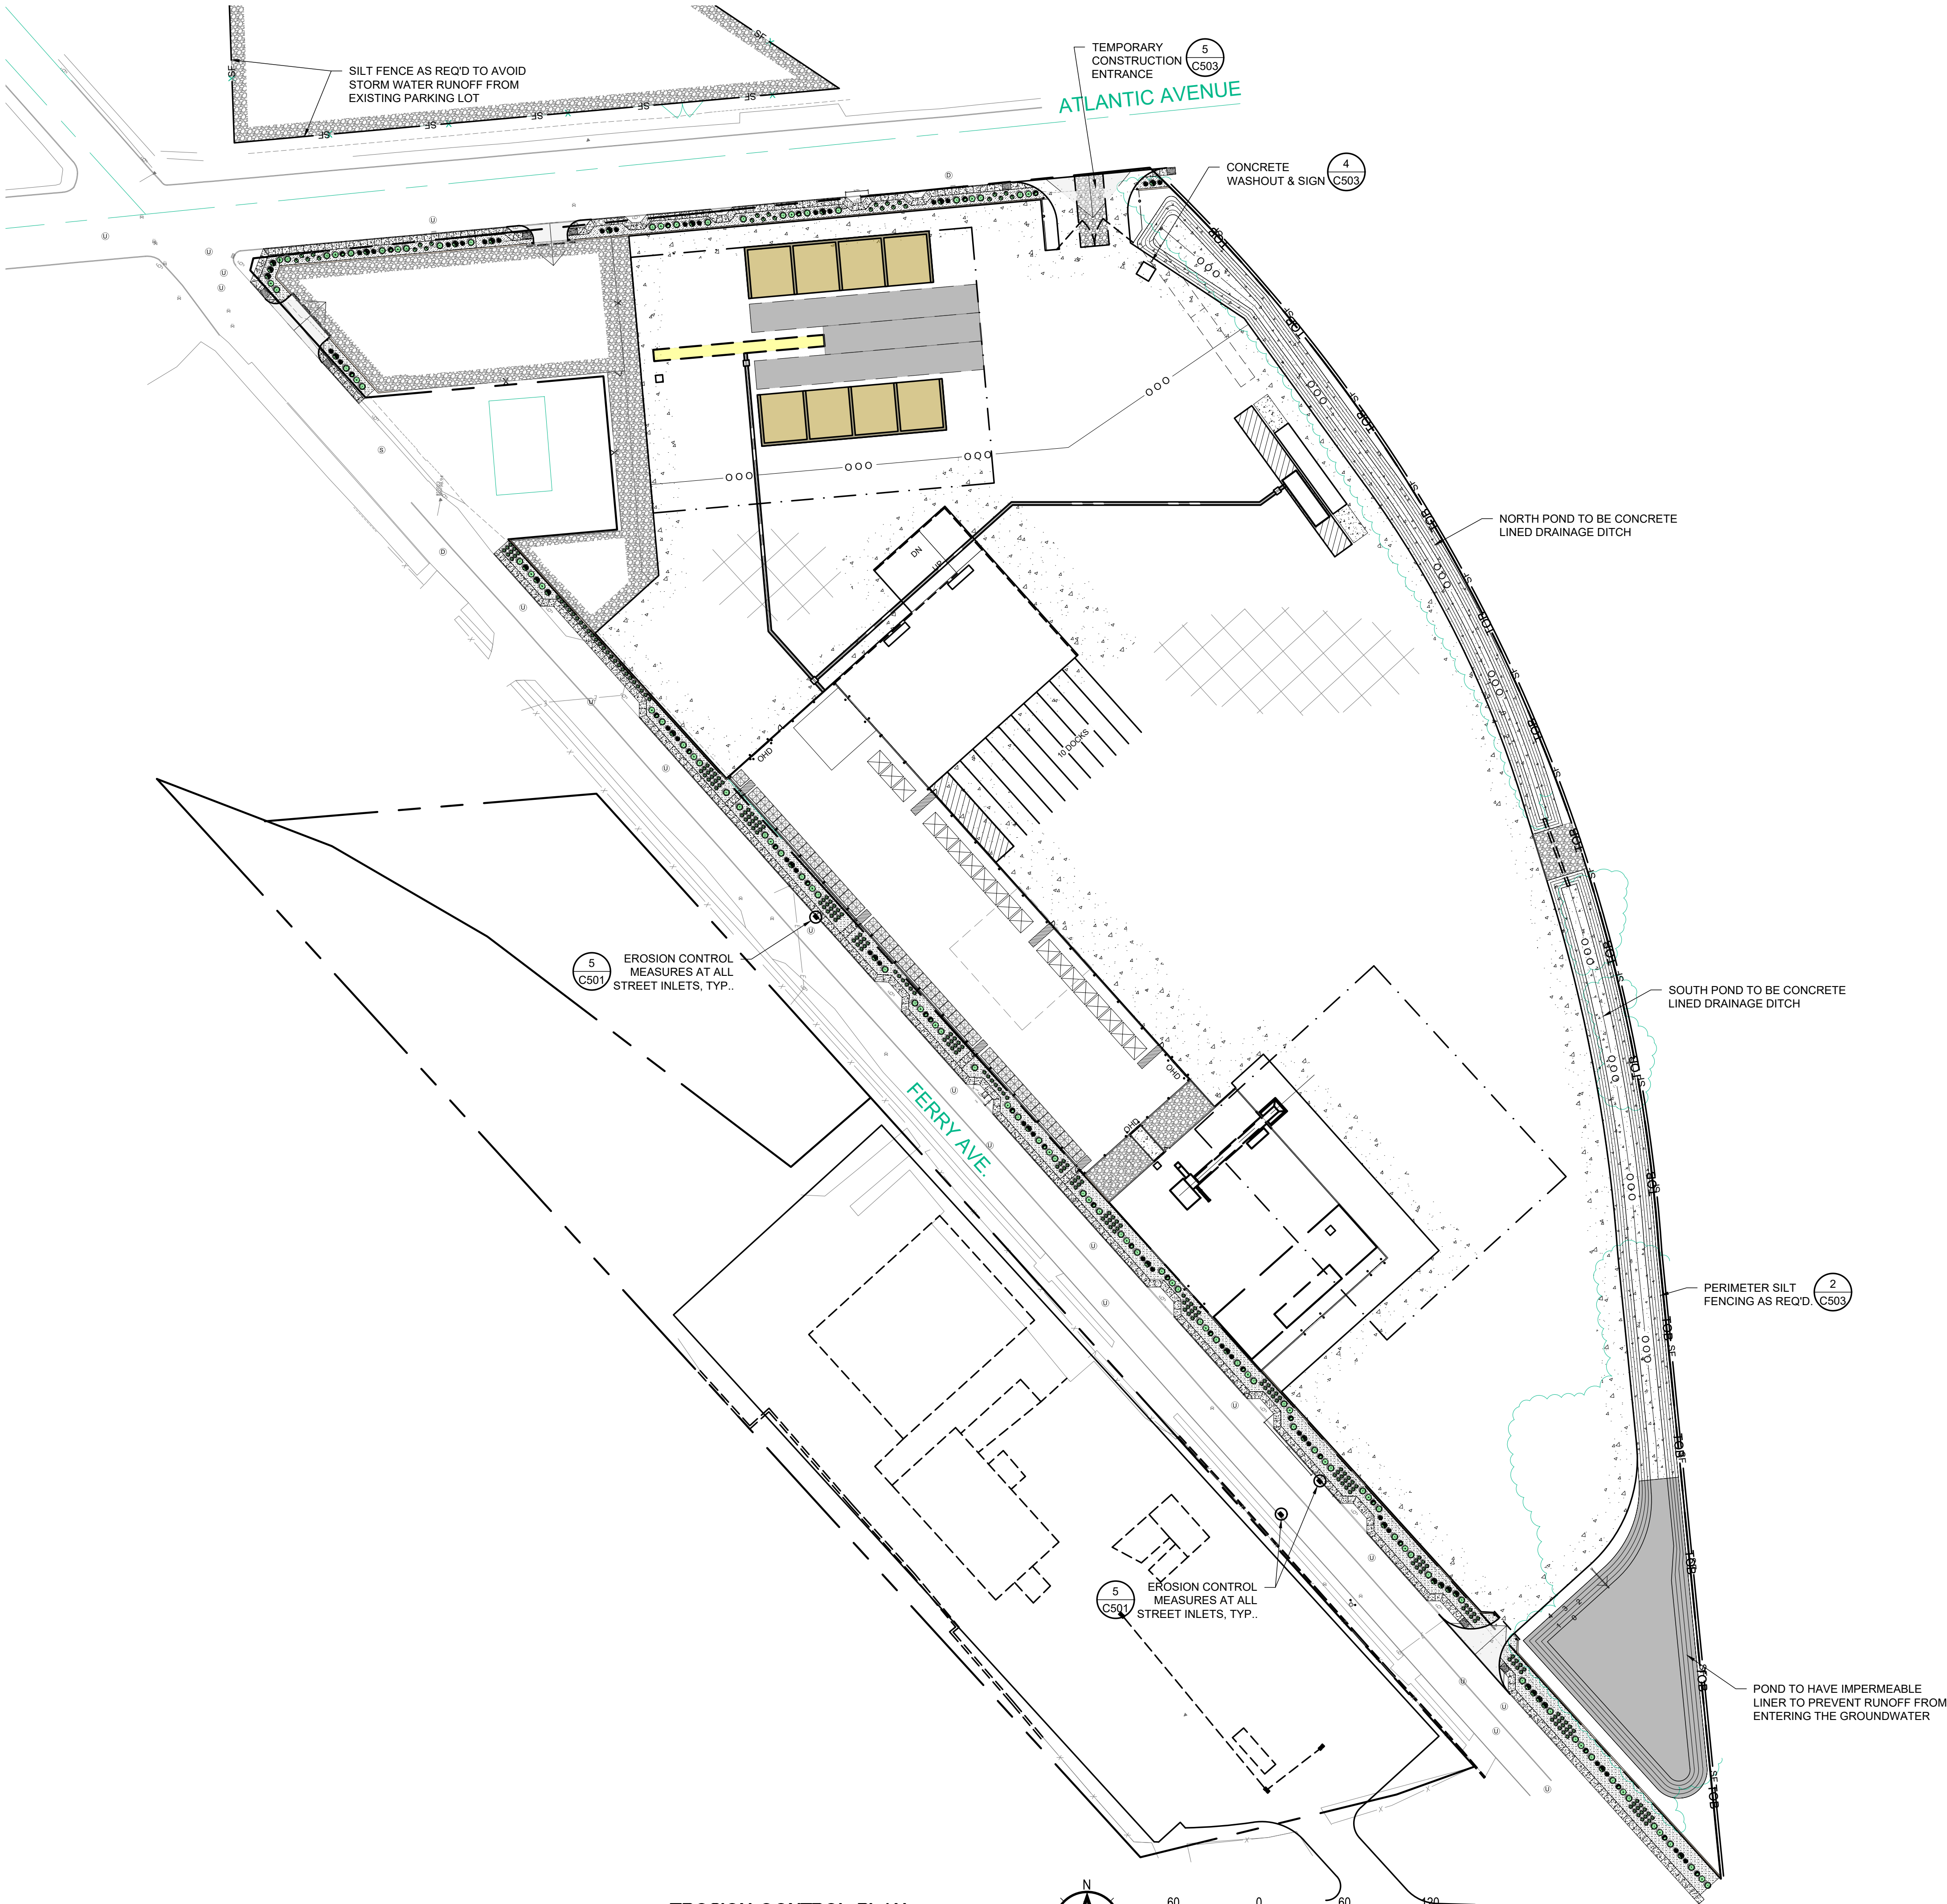

EROSION CONTROL PLAN

SCALE: 1" = 60'

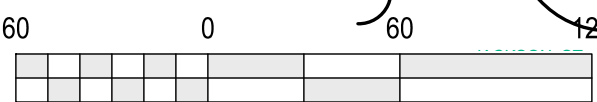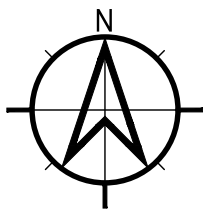

GRAPHIC SCALE: 1" = 60'

SEASONAL SOIL PROTECTION CHART											
STABILIZATION PRACTICE	JAN.	FEB.	MAR.	APR.	MAY	JUNE	JULY	AUG.	SEPT.	OCT.	NOV.
PERMANENT SEEDING											
DORMANT SEEDING											
TEMPORARY SEEDING											
SODDING											
MULCHING											

* / I / * = IRRIGATION NEEDED DURING JUNE, JULY, AUGUST AND/OR SEPTEMBER
** = IRRIGATION NEEDED FOR 2 WEEKS AFTER SUPPLYING SOD

A = Kentucky Bluegrass 100 lbs / acre; Creeping Red Fescue 100 lbs / acre; plus 2 tons straw mulch / acre, or add Annual Ryegrass 10 lbs / acre. Fertilize as recommended by soil test. If testing is not done, apply 400-600 lbs / acre of 12-12-12 analysis, or equal, fertilizer.
B = Kentucky Bluegrass 120 lbs / acre; Creeping Red Fescue 120 lbs / acre; plus 2 tons straw mulch / acre, or add Annual Ryegrass 30 lbs / acre. Fertilize as recommended by soil test. If testing is not done, apply 400-600 lbs / acre of 12-12-12 analysis, or equal, fertilizer.
C = Spring Oats at 3 bushels / acre. Fertilize as recommended by soil test. If testing is not done, apply 400-600 lbs / acre of 12-12-12 analysis, or equal, fertilizer.
D = Wheat or Rye at 2 bushels / acre. Fertilize as recommended by soil test. If testing is not done, apply 400-600 lbs / acre of 12-12-12 analysis, or equal, fertilizer.
E = Annual Ryegrass 40 lbs / acre (1 lb / 1000 sq. ft.). Fertilize as recommended by soil test. If testing is not done, apply 400-600 lbs / acre of 12-12-12 analysis, or equal, fertilizer.
F = Sod
G = Straw, Mulch 2 tons / acre.

INSTALLATION SCHEDULE:	
CONSTRUCTION PHASE: PRE-CONSTRUCTION ACTIONS (EVALUATION/PROTECTION OF IMPORTANT SITE CHARACTERISTICS)	CONSTRUCTION SCHEDULE: BEFORE CONSTRUCTION, EVALUATE, MARK AND PROTECT IMPORTANT TREES AND ASSOCIATED ROOTING ZONES, UNIQUE AREAS (e.g., WETLANDS) TO BE PRESERVED, ON SITE SEPTIC SYSTEM ABSORPTION FIELDS IF APPLICABLE, AND VEGETATION SUITABLE FOR FILTER STRIPS, ESPECIALLY IN PERIMETER AREAS.
CONSTRUCTION ACCESS (CONSTRUCTION ENTRANCES, CONSTRUCTION ROUTES, EQUIPMENT PARKING AREAS)	STABILIZE BARE AREAS IMMEDIATELY WITH GRAVEL AND TEMPORARY VEGETATION AS WORK TAKES PLACE.
SEDIMENT BARRIERS AND TRAPS (BASIN TRAPS, SILT FENCES, OUTLET PROTECTION)	INSTALL PRINCIPAL BASINS AFTER CONSTRUCTION SITE IS ASSESSED. INSTALL ADDITIONAL RUNOFF CONTROL MEASURES DURING GRADING AS NEEDED.
RUNOFF CONVEYANCE SYSTEM (STABILIZED STREAM-BANKS, STORM DRAINS, INLET AND OUTLET PROTECTIONS, WATER QUALITY STRUCTURES)	WHERE NECESSARY, STABILIZE STREAMBANKS AS EARLY AS POSSIBLE. INSTALL PRINCIPLE CONVEYANCE SYSTEM WITH RUNOFF CONTROL MEASURES. INSTALL REMAINDER OF SYSTEM AFTER GRADING.
LAND CLEARING AND GRADING (CUTTING/FILLING, GRADING, DRAINS, SEDIMENT TRAPS, BARRIERS, DIVERSIONS, SURFACE ROUGHENING)	BEGIN MAJOR CLEARING AND GRADING AFTER INSTALLING THE KEY SEDIMENT AND RUNOFF MEASURES. CLEAR BORROW AND DISPOSAL AREAS AS NEEDED. INSTALL ADDITIONAL CONTROL MEASURES AS GRADING PROGRESSES.
SURFACE STABILIZATION (TEMPORARY AND PERMANENT SEEDING, MULCHING, SODDING, RIPRAP)	APPLY TEMPORARY OR PERMANENT STABILIZATION MEASURES IMMEDIATELY ON ALL DISTURBED AREAS WHERE WORK IS DELAYED OR COMPLETED.
BUILDING CONSTRUCTION (BUILDINGS, UTILITIES, PAVING)	INSTALL NECESSARY EROSION AND SEDIMENT CONTROL PRACTICES AS WORK TAKES PLACE.
LANDSCAPING & FINAL STABILIZATION (TOP SOILING, TREES AND SHRUBS, PERMANENT SEEDING, MULCHING, SODDING, RIPRAP)	STABILIZE ALL OPEN AREAS, INCLUDING BORROW AND SPOIL AREAS. REMOVE TEMPORARY CONTROL MEASURES AND STABILIZE.

PROJECT NOTES:

- SEE SHEET C201 and C202 FOR ENLARGED PLANS
- FIELD VERIFY ALL PROPERTY CORNERS PRIOR TO ANY DEMOLITION OR NEW CONSTRUCTION.
- VERIFY ALL UNDERGROUND UTILITIES BEFORE START OF PROJECT.

THE OWNER, OR HIS REPRESENTATIVE, IS TO DESIGNATE AN INDIVIDUAL RESPONSIBLE FOR CONSTRUCTION SITE SAFETY DURING THE COURSE OF SITE IMPROVEMENTS PURSUANT TO N.J.A.C. 5:23-2.21 E OF THE N.J. UNIFORM CONSTRUCTION CODE AND CFR 1926.32 (f) (OSHA COMPETENT PERSON)

ALL PROPOSED SIDEWALK IMPROVEMENTS ARE BY THE CITY / CAMDEN COUNTY ROADWAY PROJECT AND SHOWN ONLY FOR REFERENCE TO THE LIVING WALL PORTION OF THE PROJECT.

ALL PROPOSED SITE ACCESS IMPROVEMENTS ARE TO BE COMPLETED AS REQUIRED AND IN CONJUNCTION WITH THE CITY / CAMDEN COUNTY ROADWAY PROJECT AND SHOWN ONLY FOR REFERENCE.

CONSTRUCTION AREA INFORMATION for STORM WATER:


PROPOSED DESIGN: 484,469 sq. ft. 11.122 acre

PERVIOUS AREA: 31,272 sq. ft. 0.72 acre
IMPERVIOUS AREA: 453,197 sq. ft. 10.40 acre

EXISTING CONDITIONS:
PERVIOUS AREA: 402,295 sq. ft. 9.235 acre
IMPERVIOUS AREA: 82,197 sq. ft. 1.187 acre

RESPONSIBLE PARTY FOR EROSION CONTROL


NAME: ED SCIABA
COMPANY: EMR EASTERN DIVISION
ADDRESS: 201 N. FRONT STREET
CAMDEN, NJ 08102
PHONE: 856-582-1830

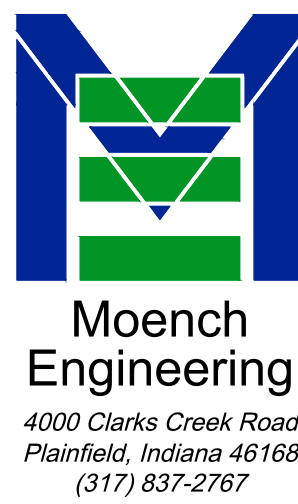

THESE DRAWINGS ARE GIVEN IN CONFIDENCE AND SHALL BE USED ONLY IN PURSUANT TO THE AGREEMENT WITH MOENCH ENGINEERING, P.C. NO OTHER USE OR DUPLICATION MAY BE MADE WITHOUT THE PRIOR WRITTEN CONSENT OF MOENCH ENGINEERING, P.C. ALL OTHER COPYRIGHT AND COMMON LAW RIGHTS ARE HEREBY SPECIFICALLY RESERVED.

EMR CMC Yard
ATLANTIC AVENUE and FERRY AVENUE
Camden, New Jersey

EROSION CONTROL PLAN

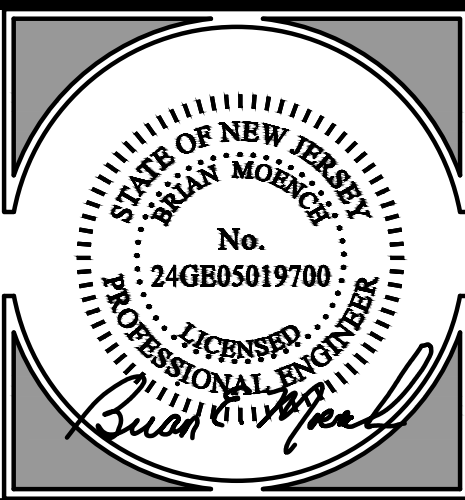


REVISIONS:

a	Interim Set for Review	03/28/2025
0	ISSUED FOR PERMIT	04/11/2025

DRAWN BY: srj
CHECKED BY: BEM
PROJECT #: 24331
DATE: 03/28/2025
SHEET NUMBER:

C303

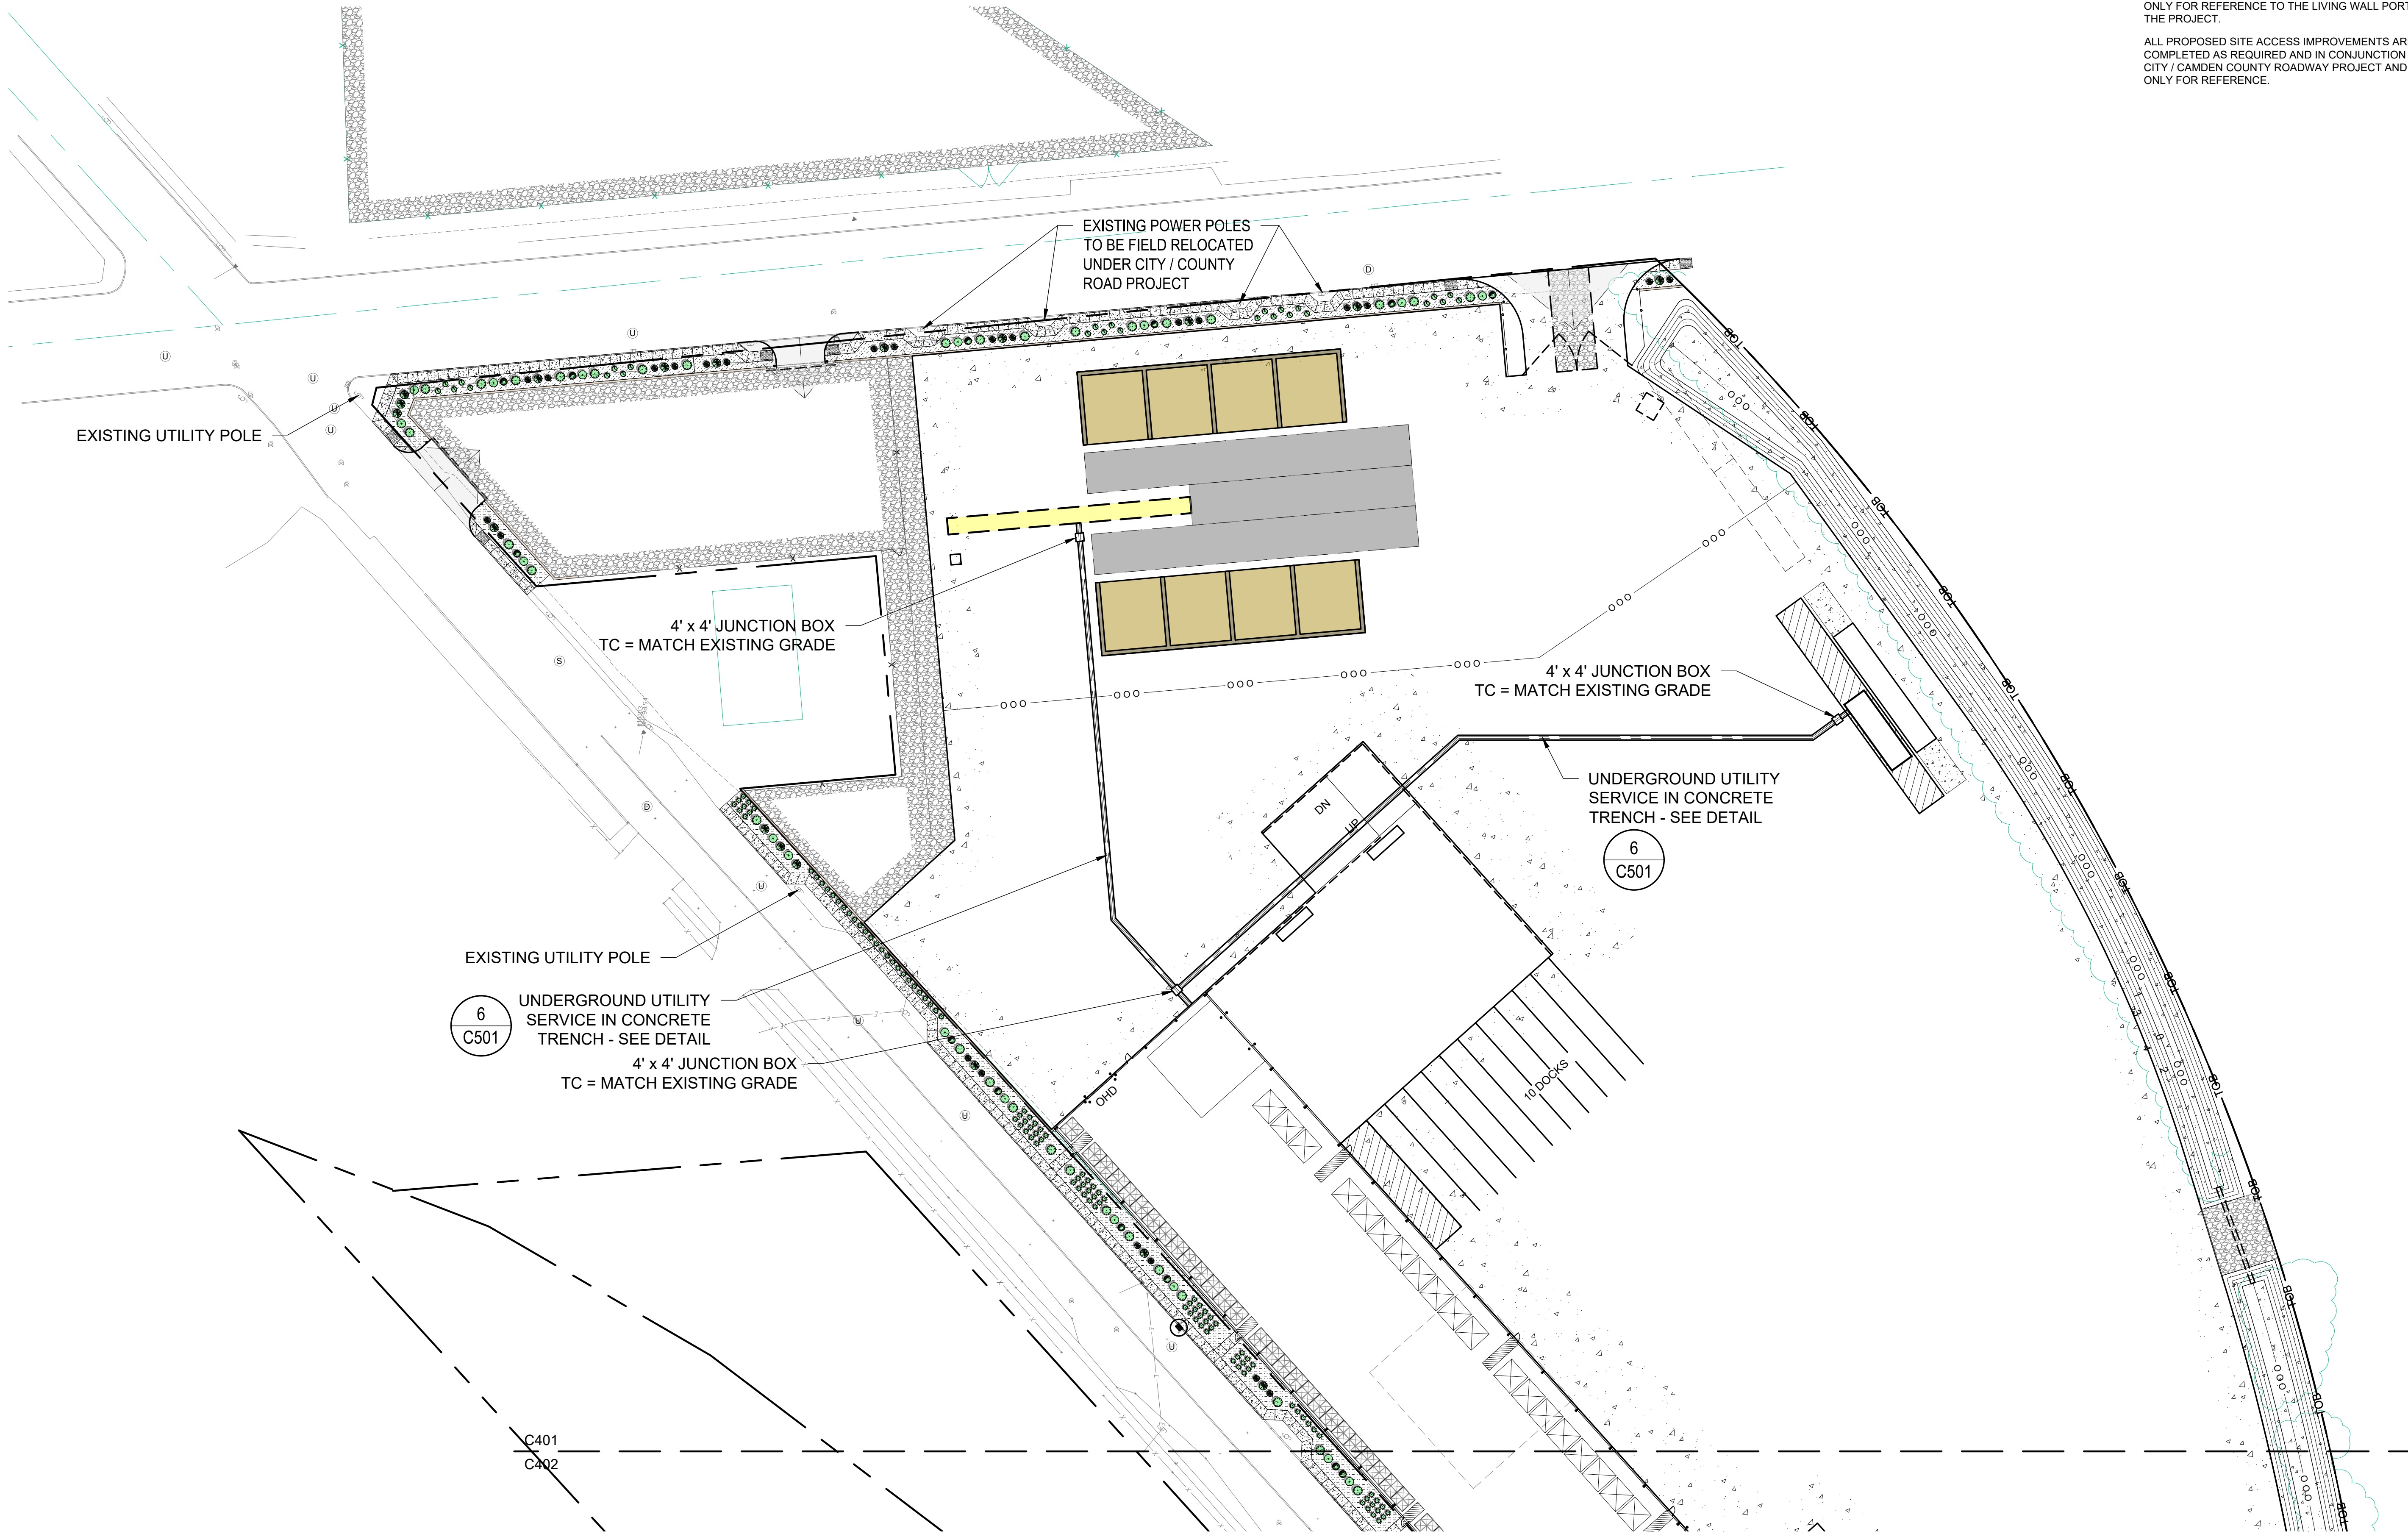

PROJECT NOTES:
1. SEE SHEET C201 and C202 FOR ENLARGED PLANS
2. FIELD VERIFY ALL PROPERTY CORNERS PRIOR TO ANY DEMOLITION OR NEW CONSTRUCTION.
3. VERIFY ALL UNDERGROUND UTILITIES BEFORE START OF PROJECT.

THE OWNER, OR HIS REPRESENTATIVE, IS TO DESIGNATE AN INDIVIDUAL RESPONSIBLE FOR CONSTRUCTION SITE SAFETY DURING THE COURSE OF SITE IMPROVEMENTS PURSUANT TO N.J.A.C. 5:23-2.21 OF THE N.J. UNIFORM CONSTRUCTION CODE AND CFR 1926.32 (f) (OSHA COMPETENT PERSON)


ALL PROPOSED SIDEWALK IMPROVEMENTS ARE BY THE CITY / CAMDEN COUNTY ROADWAY PROJECT AND SHOWN ONLY FOR REFERENCE TO THE LIVING WALL PORTION OF THE PROJECT.

ALL PROPOSED SITE ACCESS IMPROVEMENTS ARE TO BE COMPLETED AS REQUIRED AND IN CONJUNCTION WITH THE CITY / CAMDEN COUNTY ROADWAY PROJECT AND SHOWN ONLY FOR REFERENCE.

THESE DRAWINGS ARE GIVEN IN CONFIDENCE AND SHALL BE USED ONLY IN PURSUANT TO THE AGREEMENT WITH:
MOENCH ENGINEERING, P.C.
NO OTHER USE OR DUPLICATION MAY BE MADE WITHOUT THE PRIOR WRITTEN CONSENT OF MOENCH ENGINEERING, P.C.
ALL OTHER COPYRIGHT AND COMMON LAW RIGHTS ARE HEREBY SPECIFICALLY RESERVED.

EMR CMC Yard
ATLANTIC AVENUE and FERRY AVENUE
Camden, New Jersey

UTILITY PLAN - NORTH

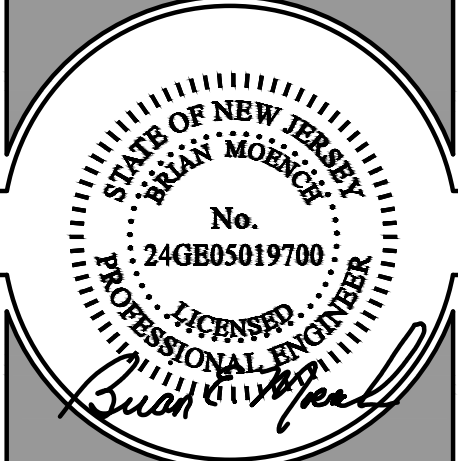


REVISIONS:		
a	Interim Set for Review	03/28/2025
0	ISSUED FOR PERMIT	04/11/2025



DRAWN BY: srf
CHECKED BY: BEM
PROJECT #: 24331
DATE: 03/28/2025
SHEET NUMBER:

C401

Z:\24331 - EMR (Camden) - Atlantic Avenue Paddler Yard (Design) Civil\24331_C-Plot_CMC_Yard.dwg, 4/10/2025 3:16:04 PM, AutoCAD PDF (General Documentation) pc-3

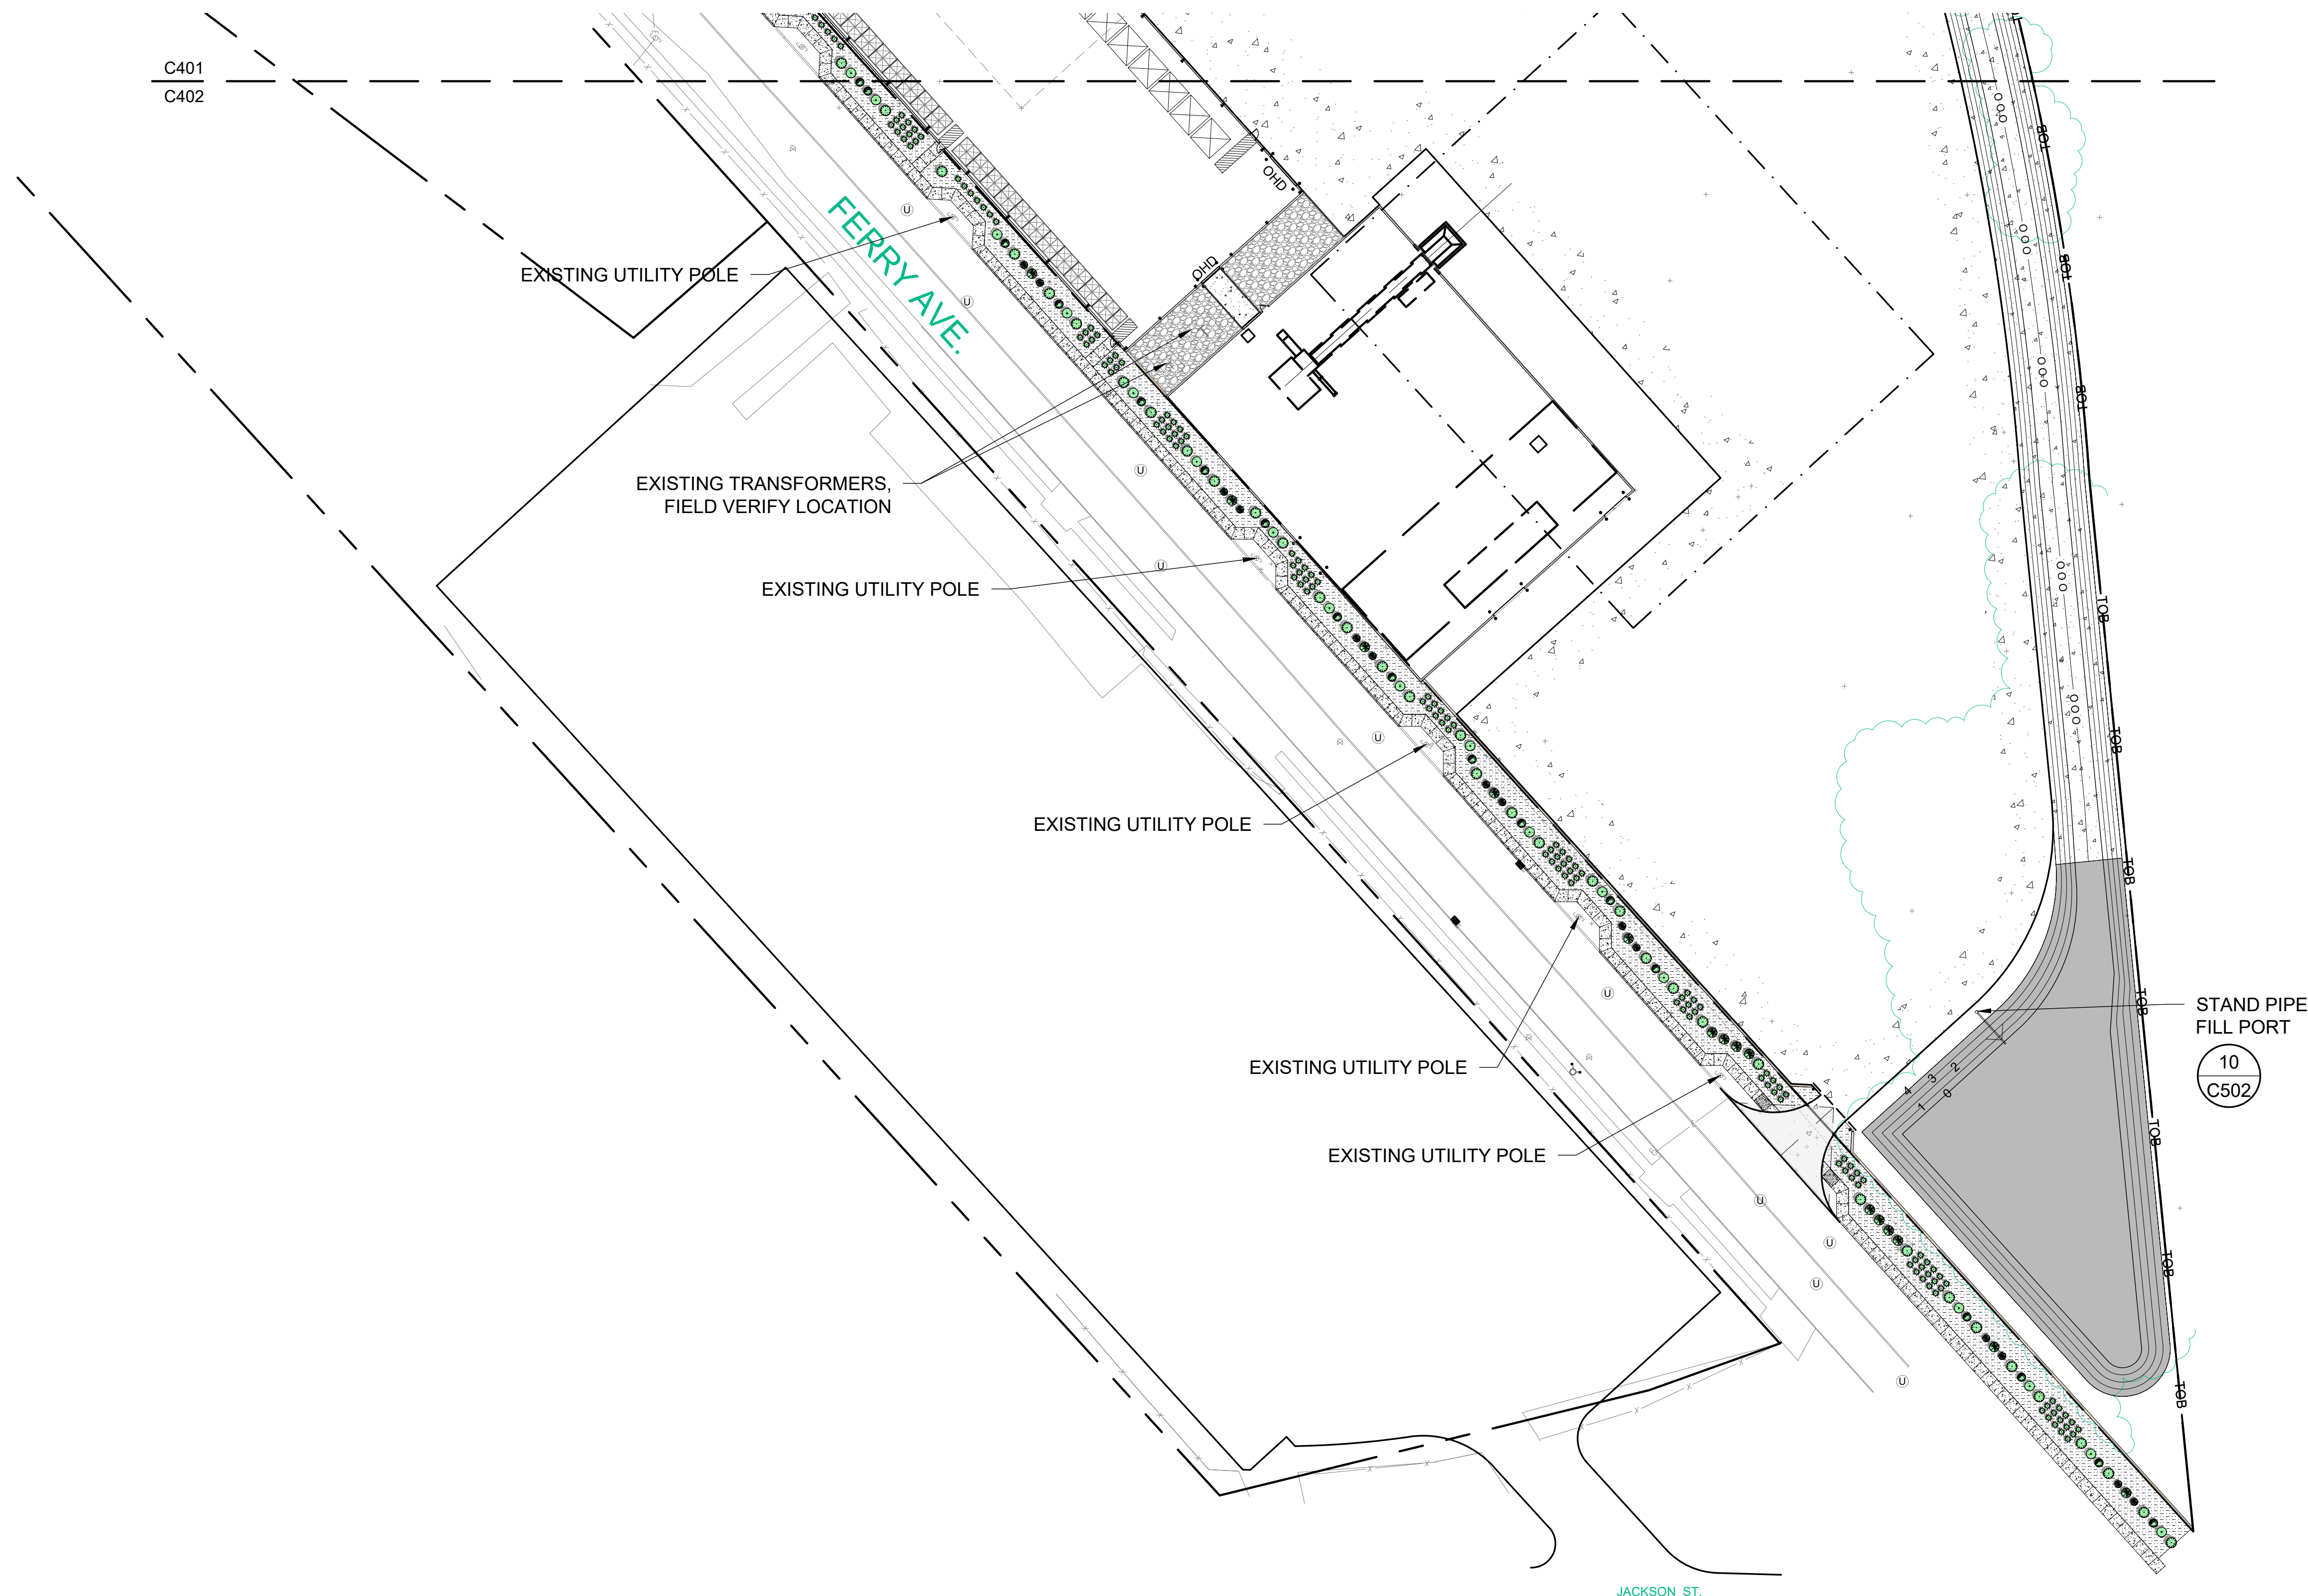

UTILITY PLAN - SOUTH
SCALE: 1" = 40'

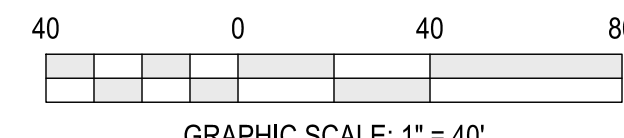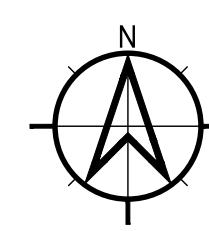

PROJECT NOTES:
1. SEE SHEET C201 and C202 FOR ENLARGED PLANS
2. FIELD VERIFY ALL PROPERTY CORNERS PRIOR TO ANY DEMOLITION OR NEW CONSTRUCTION.
3. VERIFY ALL UNDERGROUND UTILITIES BEFORE START OF PROJECT.

THE OWNER, OR HIS REPRESENTATIVE, IS TO DESIGNATE AN INDIVIDUAL RESPONSIBLE FOR CONSTRUCTION SITE SAFETY DURING THE COURSE OF SITE IMPROVEMENTS PURSUANT TO N.J.A.C. 5:23-2.21 € OF THE N.J. UNIFORM CONSTRUCTION CODE AND CFR 1926.32 (f) (OSHA COMPETENT PERSON)

ALL PROPOSED SIDEWALK IMPROVEMENTS ARE BY THE CITY / CAMDEN COUNTY ROADWAY PROJECT AND SHOWN ONLY FOR REFERENCE TO THE LIVING WALL PORTION OF THE PROJECT.

ALL PROPOSED SITE ACCESS IMPROVEMENTS ARE TO BE COMPLETED AS REQUIRED AND IN CONJUNCTION WITH THE CITY / CAMDEN COUNTY ROADWAY PROJECT AND SHOWN ONLY FOR REFERENCE.




Moench Engineering
4000 Clarks Creek Road
Plainfield, Indiana 46168
(317) 837-2767

THESE DRAWINGS ARE GIVEN IN CONFIDENCE AND SHALL BE USED ONLY IN PURSUANT TO THE AGREEMENT WITH:
MOENCH ENGINEERING, P.C.
NO OTHER USE OR DUPLICATION MAY BE MADE WITHOUT THE PRIOR WRITTEN CONSENT OF MOENCH ENGINEERING, P.C.
ALL OTHER COPYRIGHT AND COMMON LAW RIGHTS ARE HEREBY SPECIFICALLY RESERVED.


EMR CMC Yard
ATLANTIC AVENUE and FERRY AVENUE
Camden, New Jersey

UTILITY PLAN - SOUTH

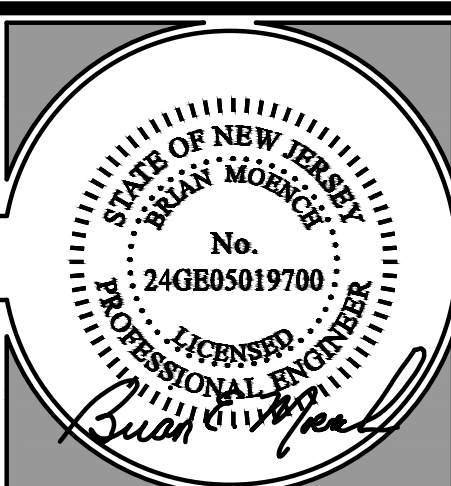


REVISIONS:		
a	Interim Set for Review	03/28/2025
0	ISSUED FOR PERMIT	04/11/2025

DRAWN BY:	srj
CHECKED BY:	BEM
PROJECT #:	24331
DATE:	03/28/2025
SHEET NUMBER:	C402

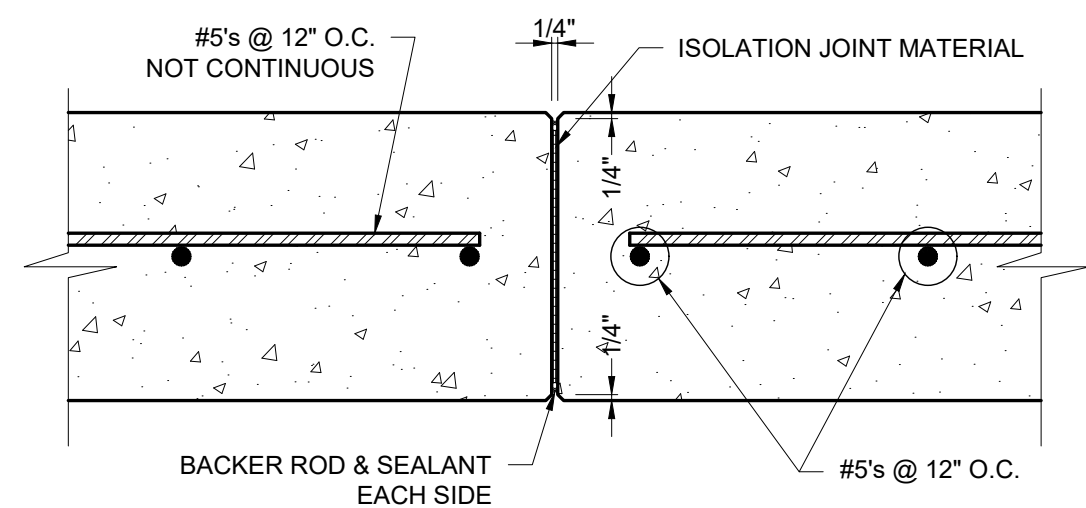


ISOLATION JOINT @ EACH POUR STOP
SECTION 'A'

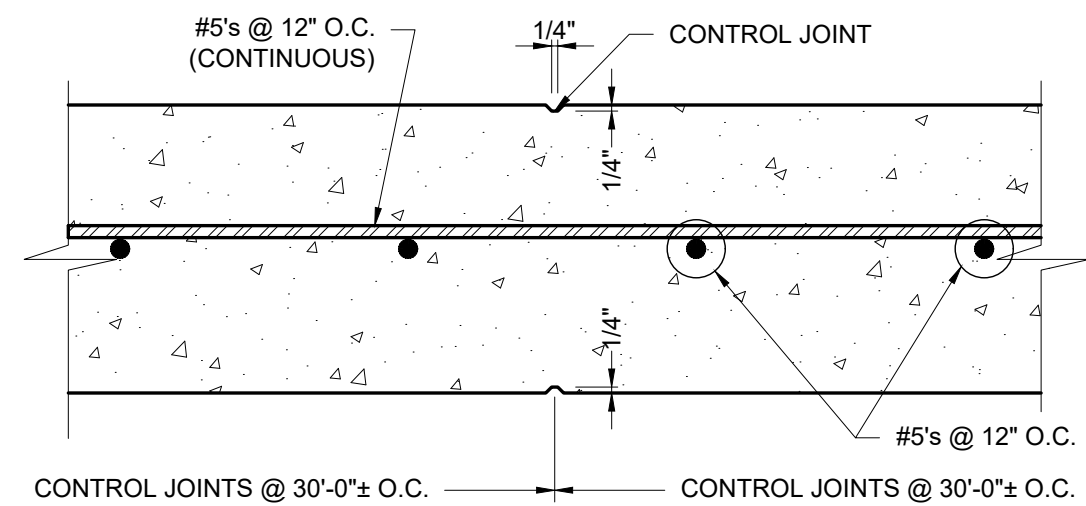

SCREEN WALL CONTROL JOINT
SECTION 'B'


CONCRETE SCREEN WALL
1 1/2\"/>

8
C501

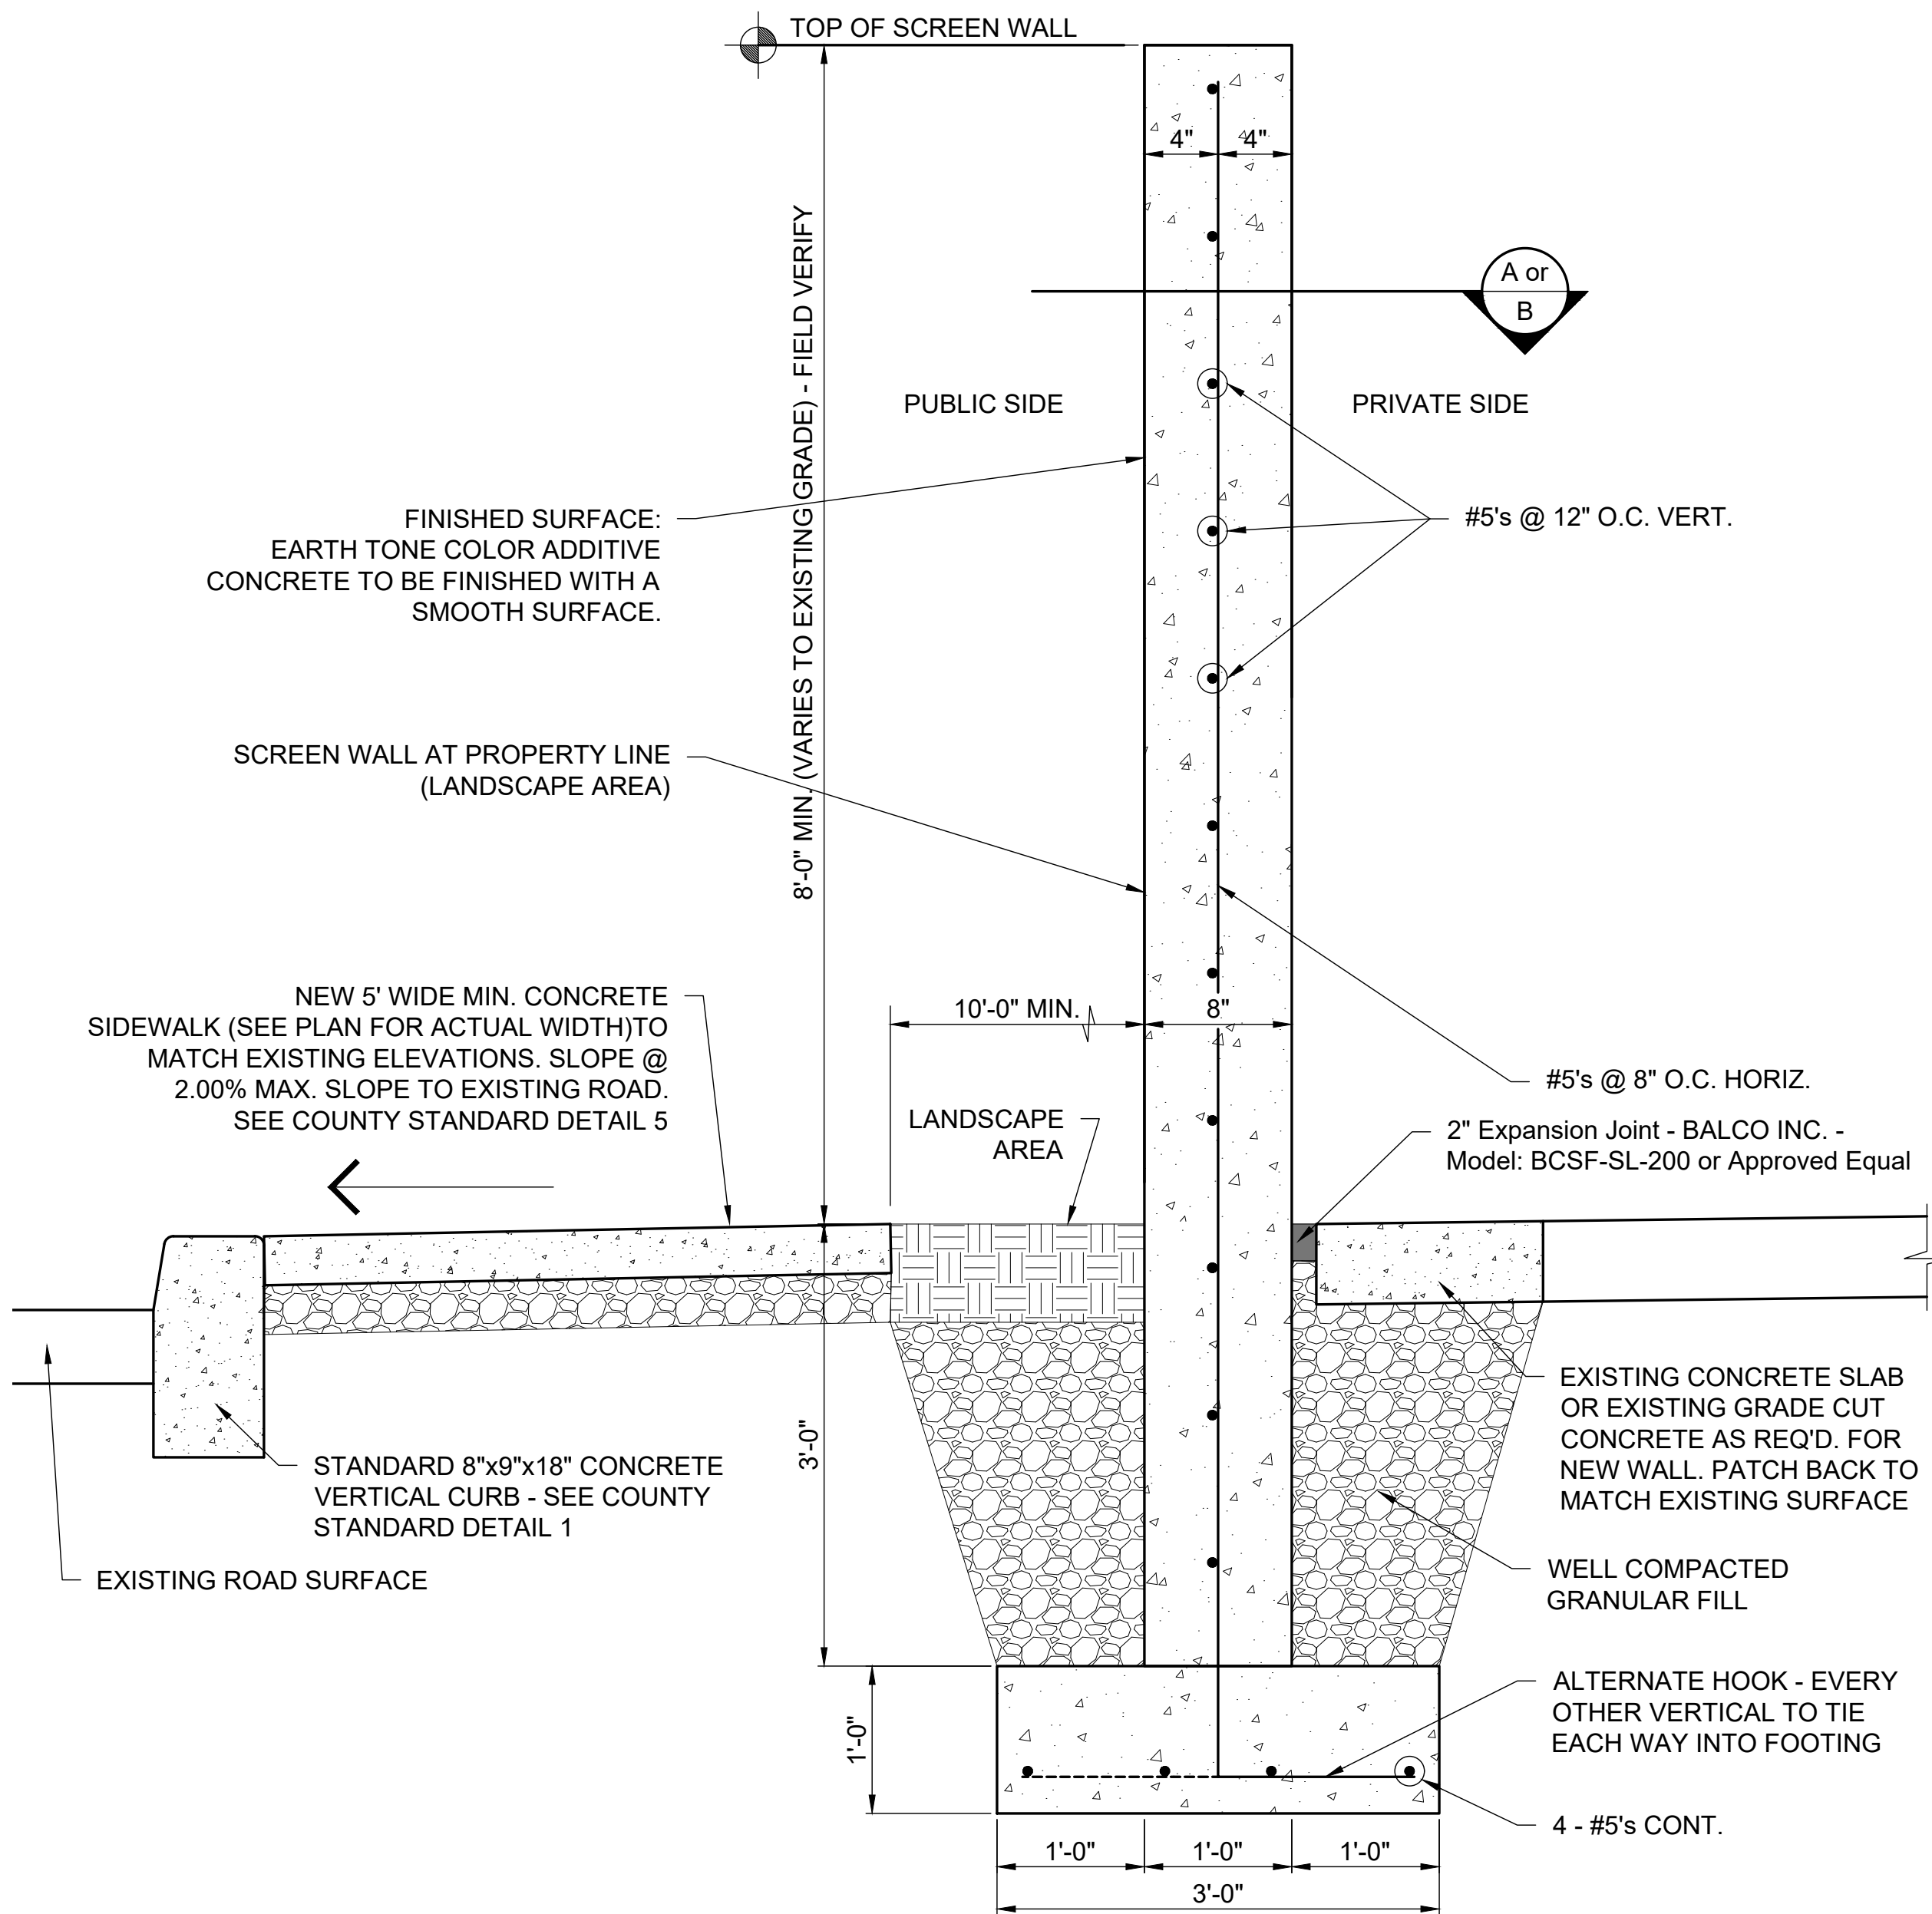

CONCRETE SCREEN WALL
1\"/>


7
C501

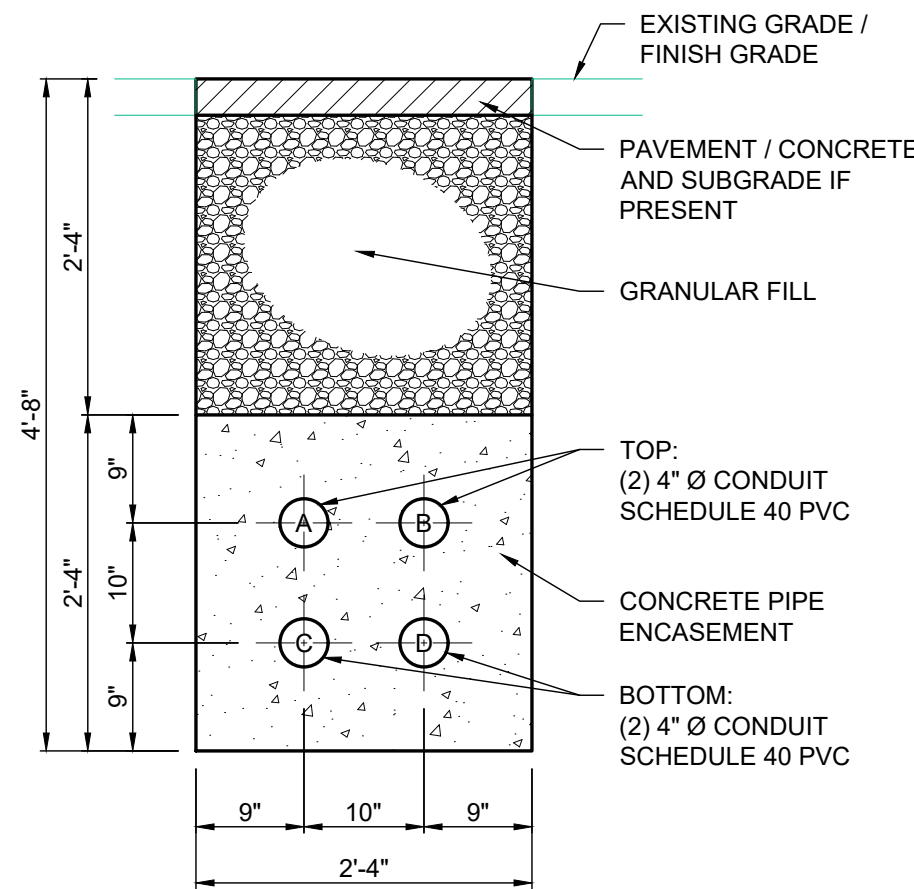

CONCRETE UTILITY TRENCH

3/4\"/>

6
C501

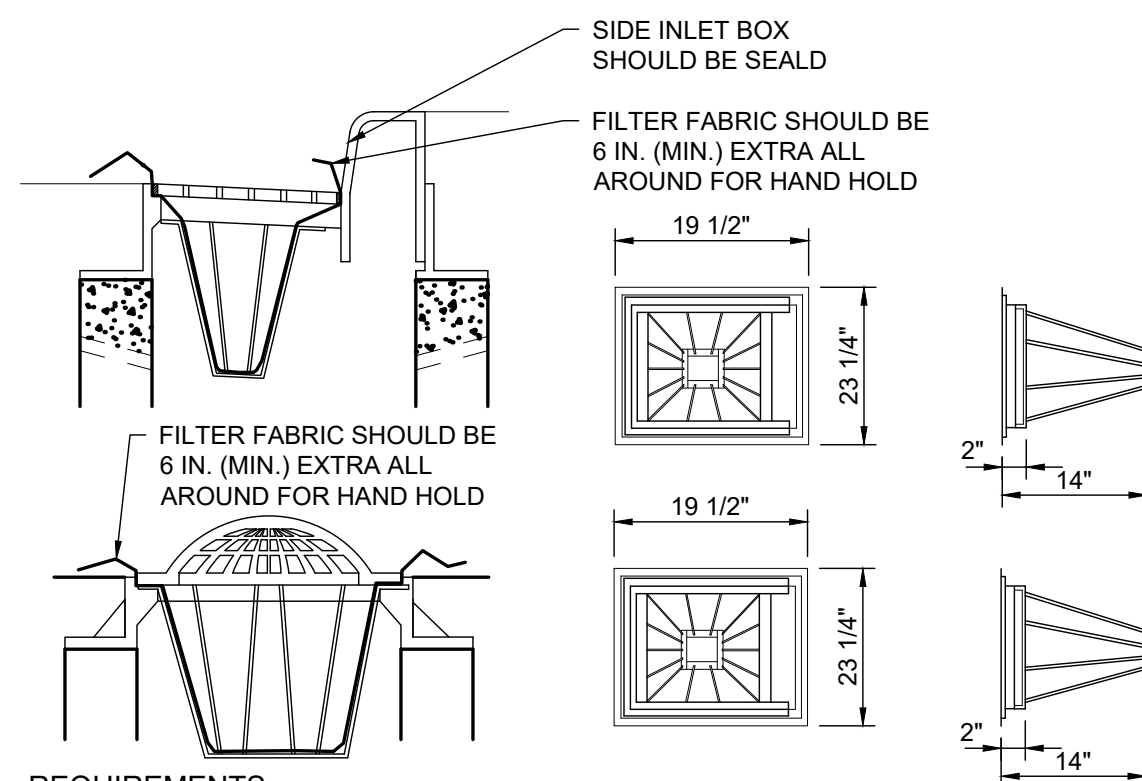

REQUIREMENTS:

LOCATION: AT CURB INLETS WHERE BARRIERS SURROUNDING THEM WOULD BE IMPRACTICAL OR UNSAFE.
CONTRIBUTING DRAINAGE AREA: 1/4 ACRE MAXIMUM
CAPACITY: RUNOFF FROM A 2 YEAR FREQUENCY, 24 HOUR DURATION STORM EVENT ENTERING THE STORM DRAIN WITHOUT BYPASS FLOW.
BASKET: FABRICATED METAL WITH TOP WIDTH-LENGTH DIMENSIONS SUCH THAT THE BASKET FITS INTO THE INLET WITHOUT GAPS.
GEOTEXTILE FABRIC: FOR FILTRATION.

INSTALLATION:

1. INSTALL BASKET INLET PROTECTIONS AS SOON AS INLET BOXES ARE INSTALLED IN A NEW DEVELOPMENT OR BEFORE LAND-DISTURBING ACTIVITIES BEGIN IN A STABILIZED AREA.
2. IF NECESSARY, ADAPT BASKET DIMENSIONS TO FIT INLET BOX DIMENSIONS, WHICH VARY ACCORDING TO THE MANUFACTURER AND, OR, MODEL.
3. SEAL THE SIDE INLETS ON THOSE TYPES OF INLET BOXES THAT HAVE THEM.
4. REMOVE THE GRATE AND PLACE THE BASKET IN THE INLET.

MAINTENANCE:

- * INSPECT AFTER EACH STORM EVENT.
- * REMOVE BUILT-UP SEDIMENT AND REPLACE THE GEOTEXTILE FABRIC AFTER EACH STORM EVENT.
- * PERIODICALLY REMOVE SEDIMENT AND TRACKED-ON SOIL FROM THE STREET (BUT NOT BY FLUSHING WITH WATER) TO REDUCE THE SEDIMENT LOAD ON THIS INLET PRACTICE.

COMMON CONCERNS:

- SEDIMENT NOT REMOVED AND GEOTEXTILE FABRIC NOT REPLACED FOLLOWING A STORM EVENT: RESULTS IN INCREASED SEDIMENT, TRACKING, TRAFFICE HAZARD AND EXCESSICE PONDING.
- GEOTEXTILE FABRIC PERMITTIVITY TOO LOW: RESULTS IN REPID CLOGGING, THUS SEVERE PONDING; SEDIMENT ENTERS THE DRAIN IF THE FABRIC BREAKS.
- DRAINAGE AREA TOO LARGE: RESULTS IN SEDIMENT OVERLOAD AND SEVERE PONDING; SEDIMENT ENTERS THE DRAIN IF THE FABRIC BREAKS.

INLET PROTECTION DETAIL


NOT TO SCALE

5
C501


PROJECT NOTES:
THE OWNER, OR HIS REPRESENTATIVE, IS TO DESIGNATE AN INDIVIDUAL RESPONSIBLE FOR CONSTRUCTION SITE SAFETY DURING THE COURSE OF SITE IMPROVEMENTS PURSUANT TO N.J.A.C. 5:23-2.21 € OF THE N.J. UNIFORM CONSTRUCTION CODE AND CFR 1926.32 (f) (OSHA COMPETENT PERSON)

ALL PROPOSED SIDEWALK IMPROVEMENTS ARE BY THE CITY / CAMDEN COUNTY ROADWAY PROJECT AND SHOWN ONLY FOR REFERENCE TO THE LIVING WALL PORTION OF THE PROJECT.


ALL PROPOSED SITE ACCESS IMPROVEMENTS ARE TO BE COMPLETED AS REQUIRED AND IN CONJUNCTION WITH THE CITY / CAMDEN COUNTY ROADWAY PROJECT AND SHOWN ONLY FOR REFERENCE.

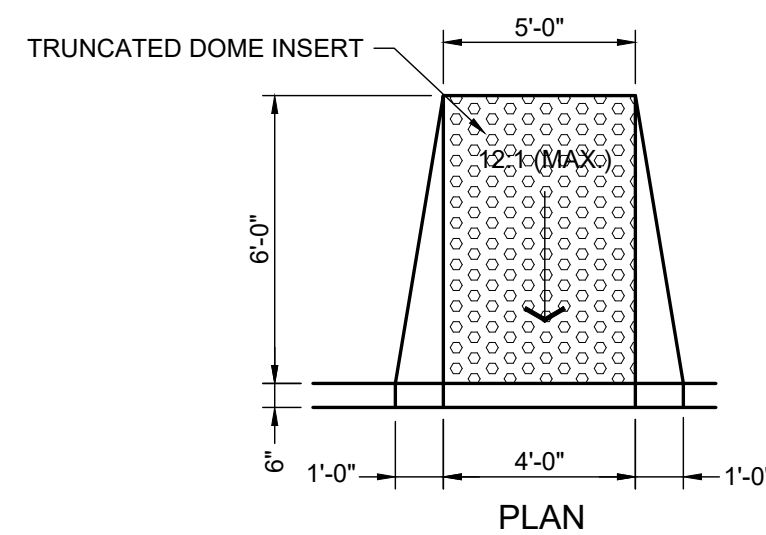

PLAN

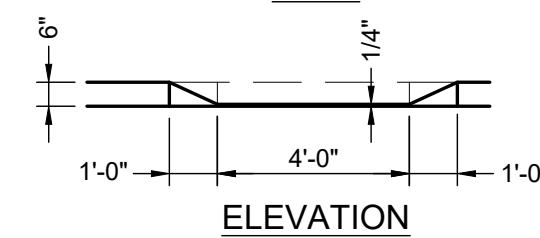

ELEVATION

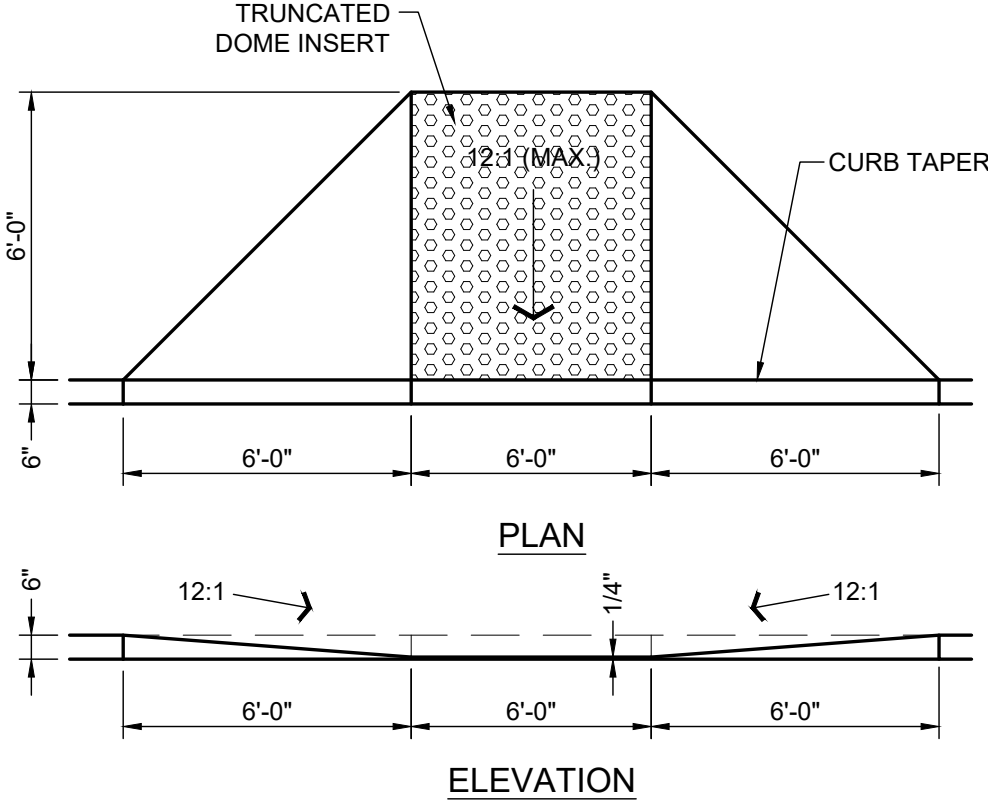


ELEVATION

HANDICAP RAMPS

1/4\"/>

2
C501

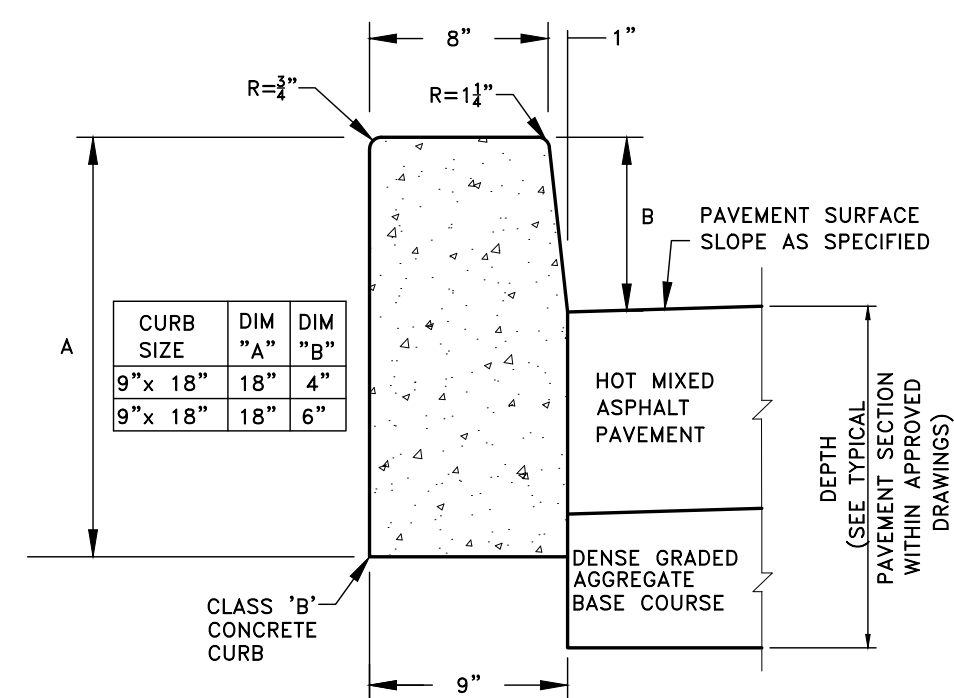


NOTES:

1. EXPANSION JOINTS 1\"/>
2. THE COST OF EXPANSION JOINTS IN THE CURB AND DENSE GRADED AGGREGATE BEDDING SHALL BE INCLUDED IN THE UNIT PRICE BID FOR THE CURB.
3. CONCRETE SHALL BE CLASS B WITH 28 DAY COMPRESSIVE STRENGTH OF 4500 PSI, AND 6% ±1.5% AIR ENTRAINMENT.

DETAIL 1 STANDARD 8\"/>

N.T.S.

CITY of CAMDEN STANDARD DETAILS

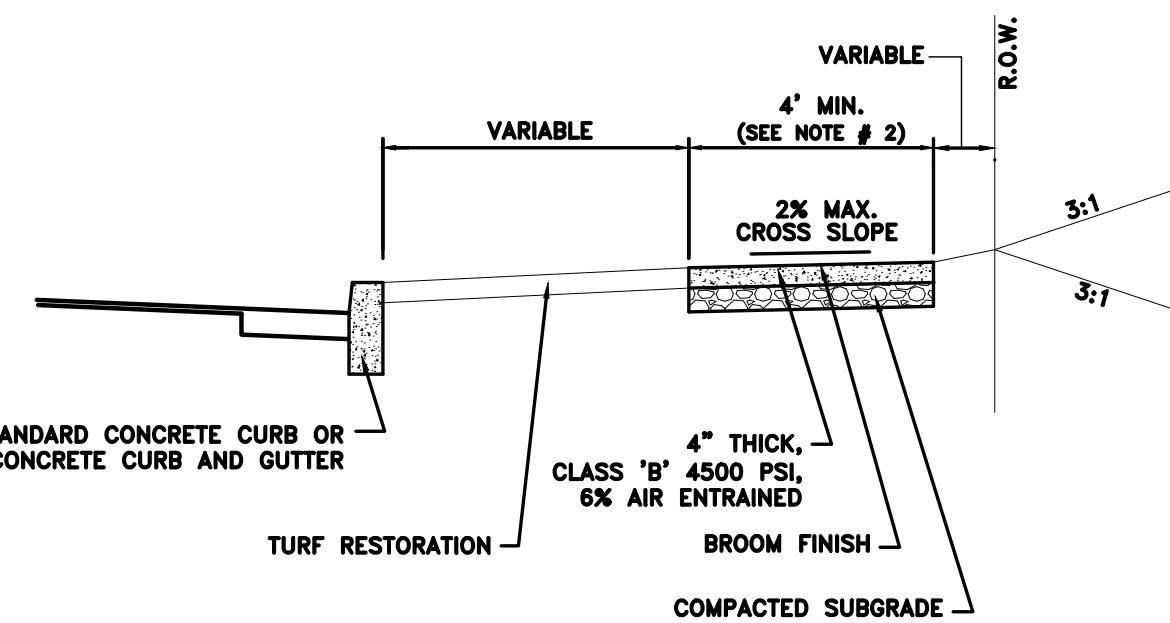

NOTES:

1. TURF RESTORATION TO CONSIST OF A MINIMUM OF 4\"/>
2. IF SUBGRADE MATERIAL IS UNSUITABLE, CONTRACTOR TO REMOVE PER COUNTY ENGINEER'S DISCRETION AND REPLACE WITH SELECT FILL AT NO EXTRA COST TO THE COUNTY.
3. SIDEWALK WIDTH SHALL BE 4'-0\"/>
4. CONCRETE SHALL BE CLASS B WITH 28 DAY COMPRESSIVE STRENGTH OF 4500 PSI AND 6% ±1.5% AIR ENTRAINMENT.

DETAIL 5 STANDARD CONCRETE SIDEWALK
N.T.S.

CITY of CAMDEN STANDARD DETAILS

CURB AND WALK DETAIL

NOT TO SCALE

1
C501

REVISIONS:

a	Interim Set for Review	03/28/2025
0	ISSUED FOR PERMIT	04/11/2025

DRAWN BY:	srj
CHECKED BY:	BEM
PROJECT #:	24331
DATE:	03/28/2025
SHEET NUMBER:	C501

Z:\24331 - EMR (Camden) - Atlantic Avenue Peddler Yard (Design) Civil\24331_C-Plot_CMC_Yard.dwg, 4/10/2025 3:16:29 PM, AutoCAD PDF (General Documentation) pc-3




Moench Engineering
4000 Clarks Creek Road
Plainfield, Indiana 46168
(317) 837-2767

THESE DRAWINGS ARE GIVEN IN CONFIDENCE AND SHALL BE USED ONLY IN PURSUANT TO THE AGREEMENT WITH:
MOENCH ENGINEERING, P.C.
NO OTHER USE OR DUPLICATION MAY BE MADE WITHOUT THE PRIOR WRITTEN CONSENT OF **MOENCH ENGINEERING, P.C.**
ALL OTHER COPYRIGHT AND COMMON LAW RIGHTS ARE HEREBY SPECIFICALLY RESERVED.

EMR CMC Yard
ATLANTIC AVENUE and FERRY AVENUE
Camden, New Jersey

WALL SECTIONS

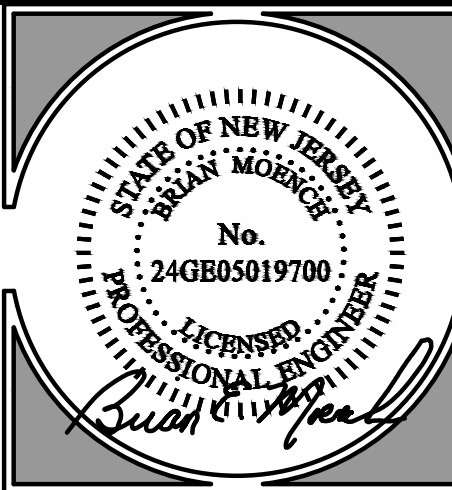

REVISIONS:

a	Interim Set for Review	03/28/2025
0	ISSUED FOR PERMIT	04/11/2025


DRAWN BY: srf
CHECKED BY: BEM
PROJECT #: 24331
DATE: 03/28/2025
SHEET NUMBER:

C502

PROJECT NOTES:
THE OWNER, OR HIS REPRESENTATIVE, IS TO DESIGNATE AN INDIVIDUAL RESPONSIBLE FOR CONSTRUCTION SITE SAFETY DURING THE COURSE OF SITE IMPROVEMENTS PURSUANT TO N.J.A.C. 5:23-2.21 € OF THE N.J. UNIFORM CONSTRUCTION CODE AND CFR 1926.32 (f) (OSHA COMPETENT PERSON)

ALL PROPOSED SIDEWALK IMPROVEMENTS ARE BY THE CITY / CAMDEN COUNTY ROADWAY PROJECT AND SHOWN ONLY FOR REFERENCE TO THE LIVING WALL PORTION OF THE PROJECT.

ALL PROPOSED SITE ACCESS IMPROVEMENTS ARE TO BE COMPLETED AS REQUIRED AND IN CONJUNCTION WITH THE CITY / CAMDEN COUNTY ROADWAY PROJECT AND SHOWN ONLY FOR REFERENCE.

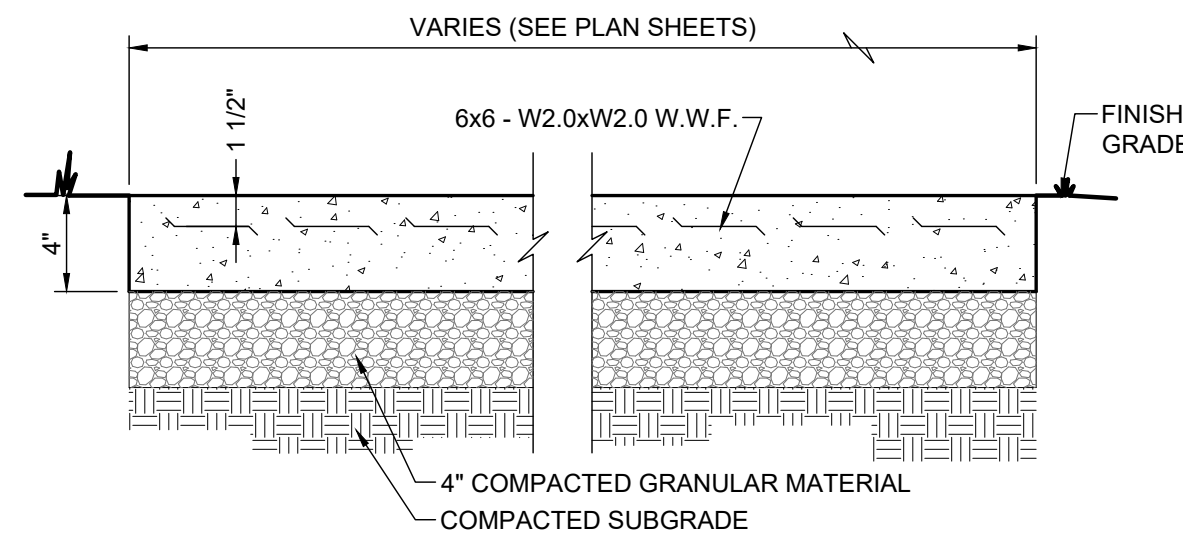

NOTES:


1. CONTROLL JOINTS, EXPANSION JOINTS AND EDGES OF SIDEWALKS SHOULD BE HAND-TOOLED AFTER EACH FINISHING OPERATION.
2. PROVIDE A EXPANSION JOINT AT INTERSECTION WITH ANOTHER SIDEWALK, BETWEEN WALKS AND BUILDINGS AND AT SUCH OTHER POINTS AS INDICATED ON THE DRAWINGS.
3. SIDEWALKS SHALL HAVE 1/2" EXP. JOINTS AT 40'-0" MAX. AND CONTROL JOINTS AT 6'-0" MAX.

CONCRETE SIDEWALK

1 1/2" = 1'-0"

4

C502

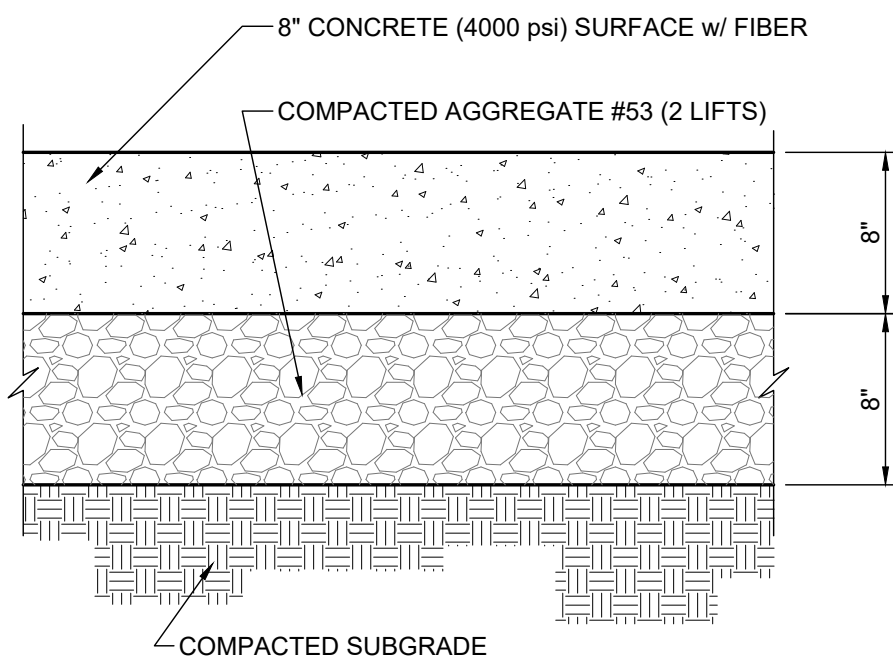


CONCRETE SECTION

NOT TO SCALE

3

C502

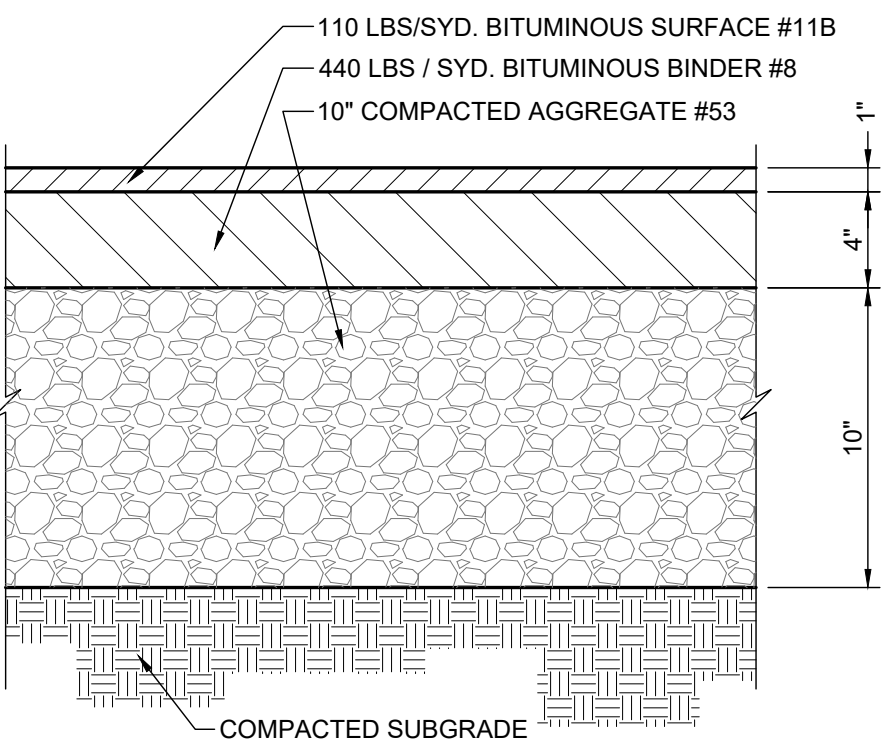


HEAVY DUTY ASPHALT

1 1/2" = 1'-0"

2

C502

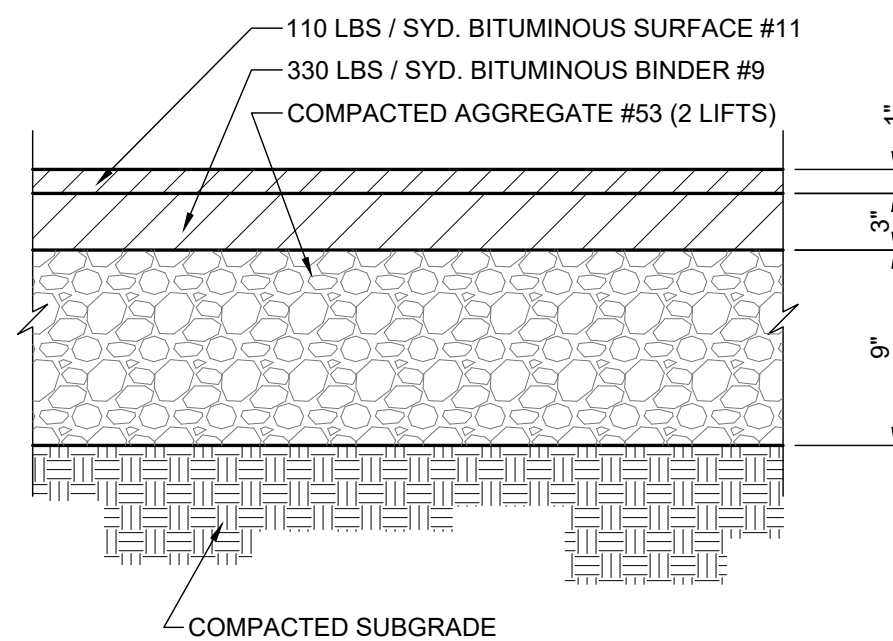


ASPHALT SECTION

NOT TO SCALE

1

C502

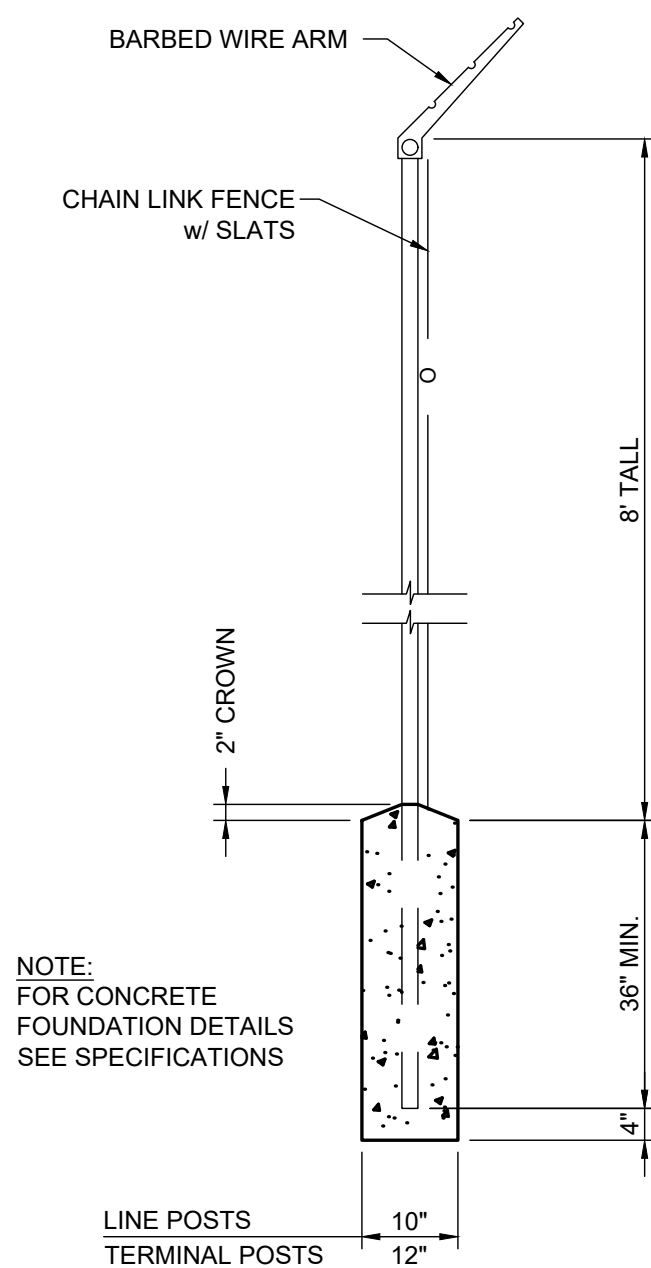


SECURITY FENCE DETAIL

NOT TO SCALE

8

C502

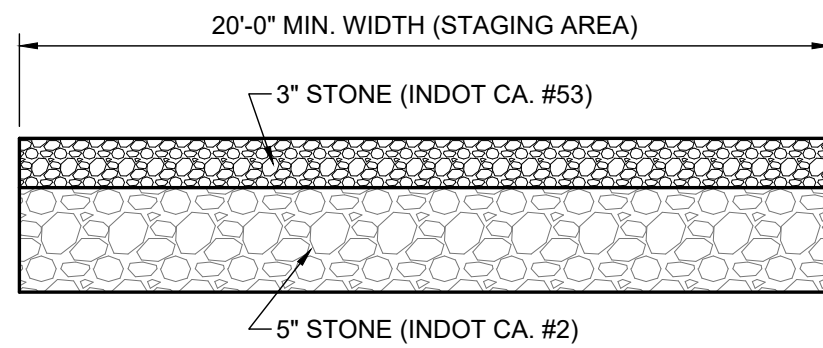


STONE SURFACE and STAGING AREA SURFACE DETAIL

NOT TO SCALE

7

C502

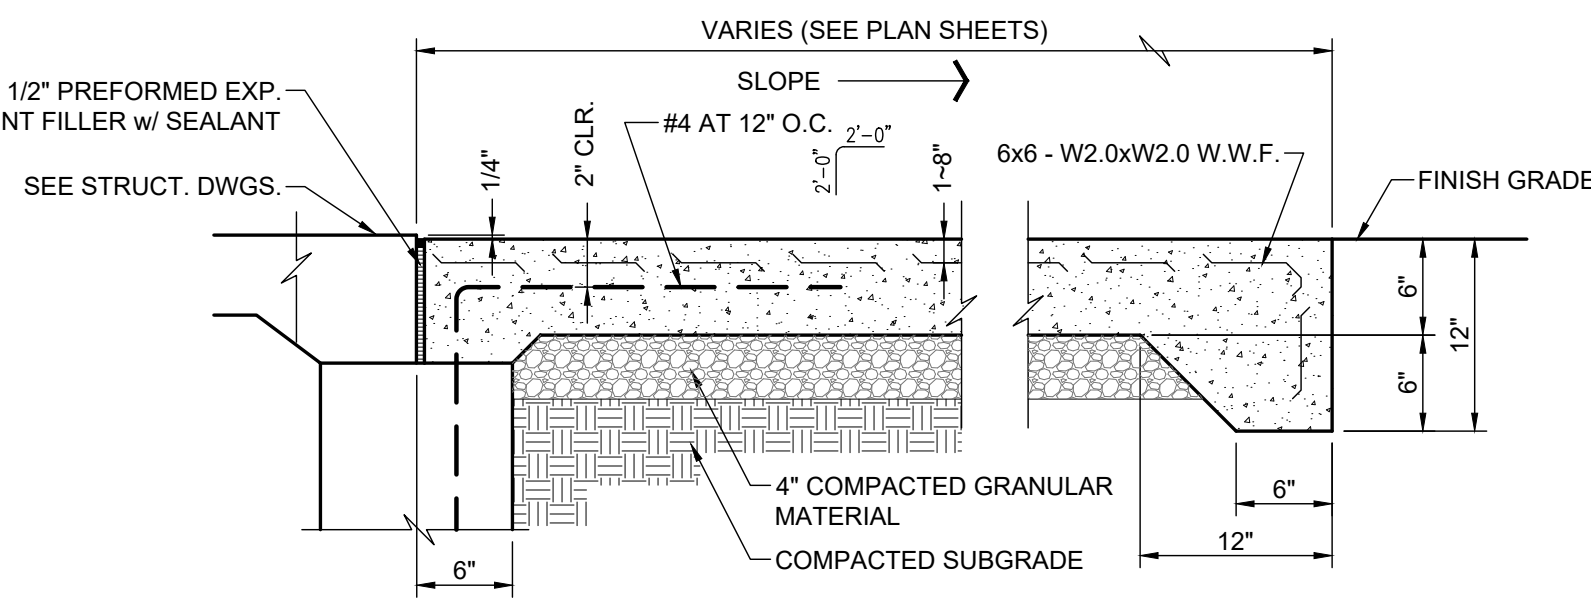


CONCRETE STOOP

1" = 1'-0"

6

C502

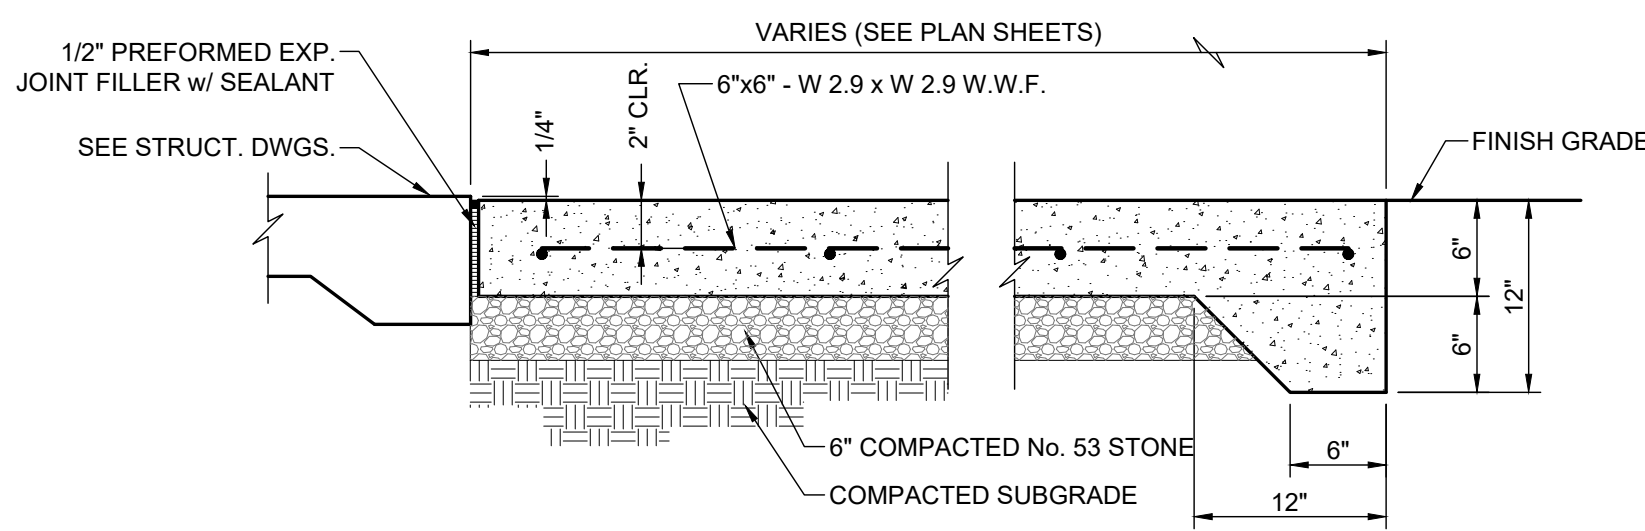


CONCRETE APRON

1" = 1'-0"

5

C502

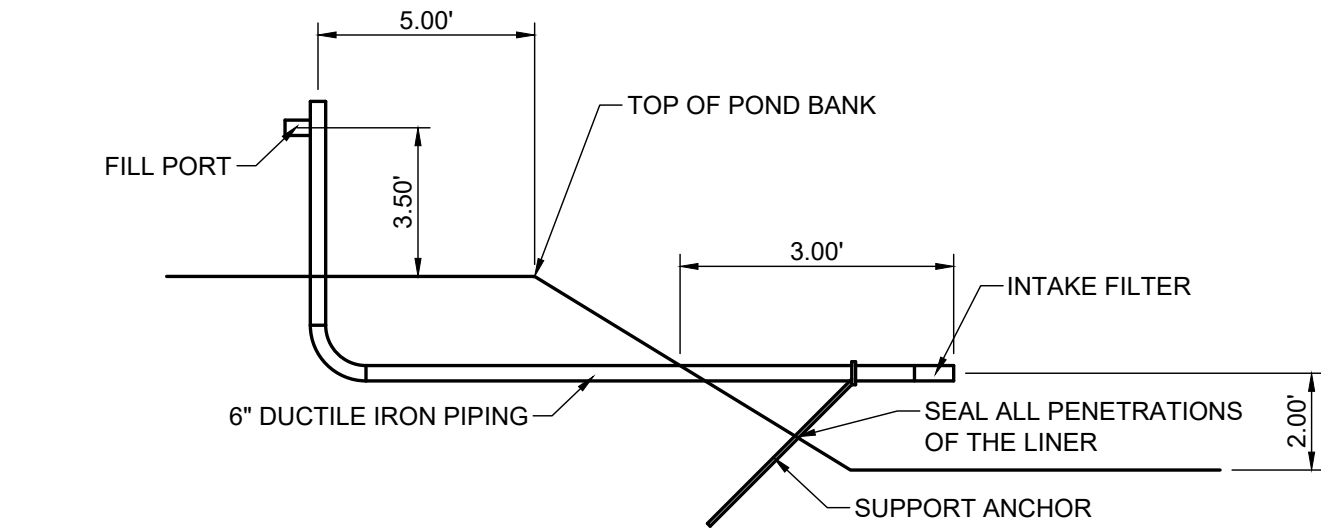


STAND PIPE FILL PORT

NOT TO SCALE

10

C502

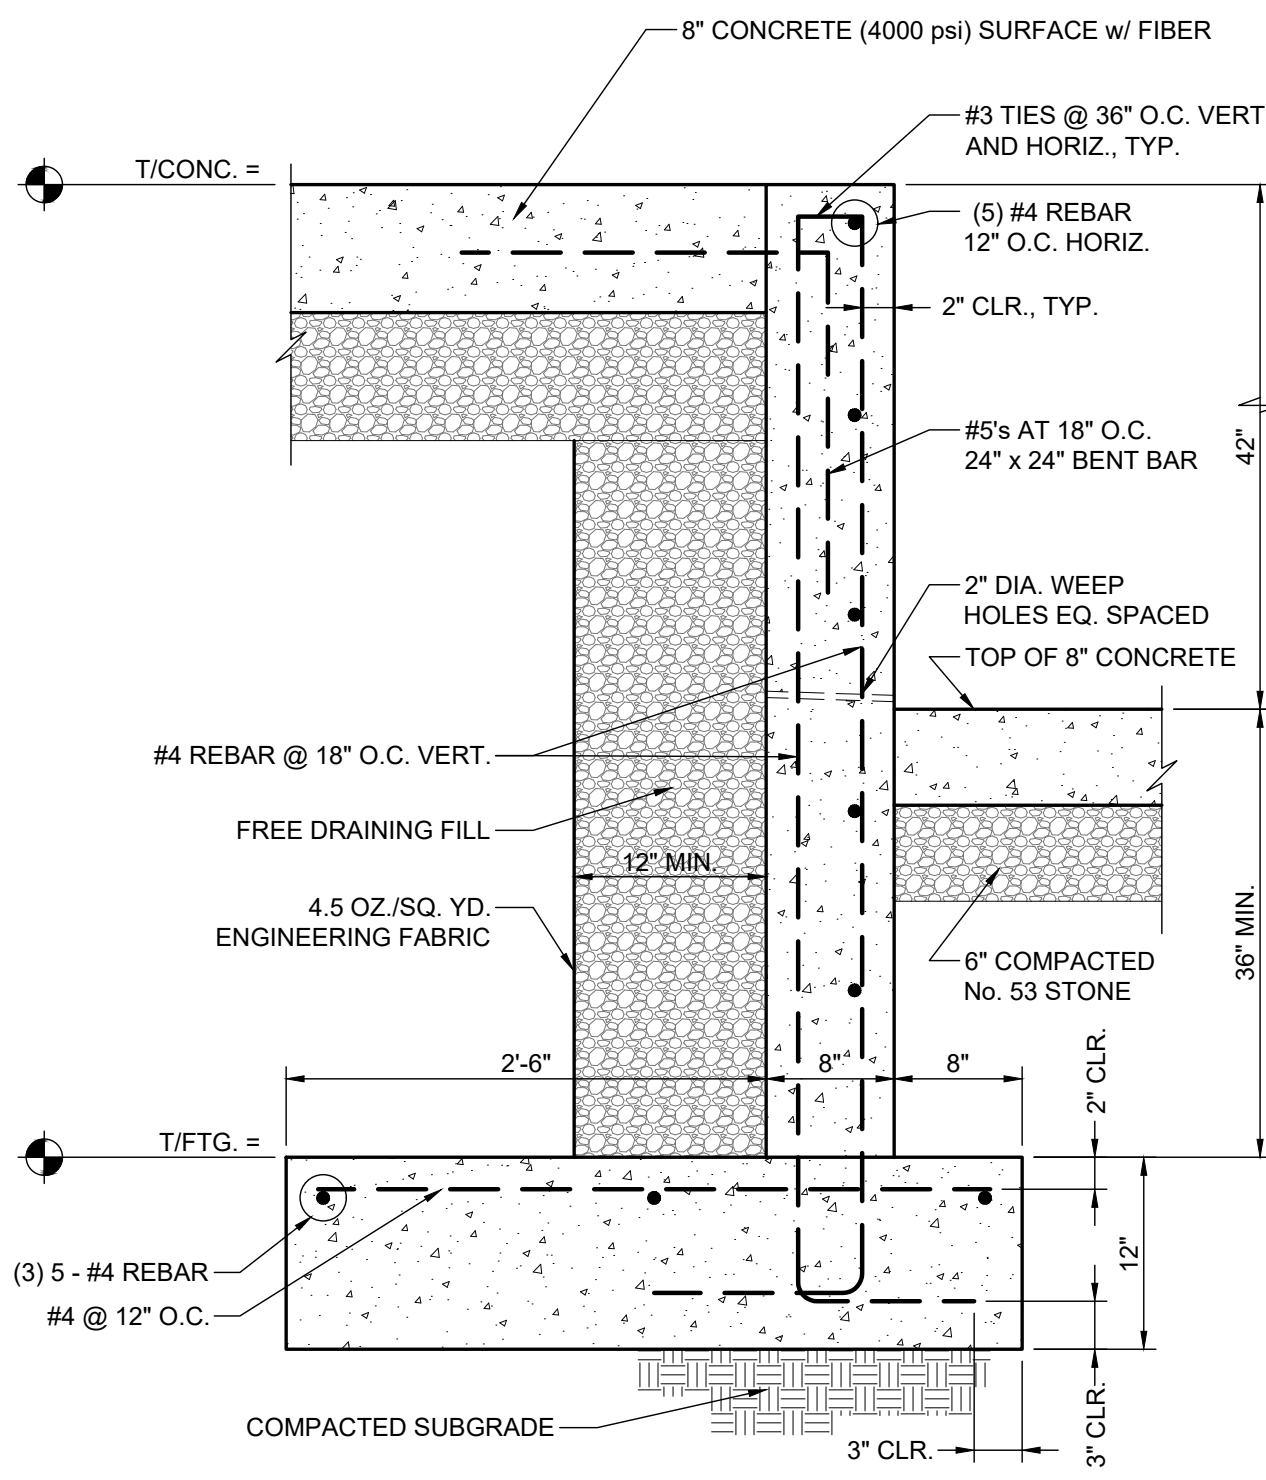

RAISED DOCK WALL

1" = 1'-0"

9

C502



Moench Engineering

4000 Clarks Creek Road
Plainfield, Indiana 46168
(317) 837-2767

THESE DRAWINGS ARE GIVEN IN CONFIDENCE AND SHALL BE USED ONLY IN PURSUANT TO THE AGREEMENT WITH:
MOENCH ENGINEERING, P.C.
NO OTHER USE OR DUPLICATION MAY BE MADE WITHOUT THE PRIOR WRITTEN CONSENT OF **MOENCH ENGINEERING, P.C.**
ALL OTHER COPYRIGHT AND COMMON LAW RIGHTS ARE HEREBY SPECIFICALLY RESERVED.

EMR CMC Yard
ATLANTIC AVENUE and FERRY AVENUE
Camden, New Jersey

TRENCH SECTIONS



REVISIONS:

a	Interim Set for Review	03/28/2025
0	ISSUED FOR PERMIT	04/11/2025


DRAWN BY: sjr
CHECKED BY: BEM
PROJECT #: 24331
DATE: 03/28/2025
SHEET NUMBER:

C503

PROJECT NOTES:
THE OWNER, OR HIS REPRESENTATIVE, IS TO DESIGNATE AN INDIVIDUAL RESPONSIBLE FOR CONSTRUCTION SITE SAFETY DURING THE COURSE OF SITE IMPROVEMENTS PURSUANT TO N.J.A.C. 5:23-2.21 € OF THE N.J. UNIFORM CONSTRUCTION CODE AND CFR 1926.32 (f) (OSHA COMPETENT PERSON)


ALL PROPOSED SIDEWALK IMPROVEMENTS ARE BY THE CITY / CAMDEN COUNTY ROADWAY PROJECT AND SHOWN ONLY FOR REFERENCE TO THE LIVING WALL PORTION OF THE PROJECT.

ALL PROPOSED SITE ACCESS IMPROVEMENTS ARE TO BE COMPLETED AS REQUIRED AND IN CONJUNCTION WITH THE CITY / CAMDEN COUNTY ROADWAY PROJECT AND SHOWN ONLY FOR REFERENCE.

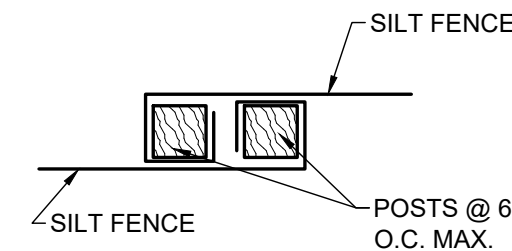

DETAIL AT JOINT WRAP

IF NECESSARY TO JOIN THE ENDS OF TWO FENCES, USE THE WRAP JOINT METHOD.

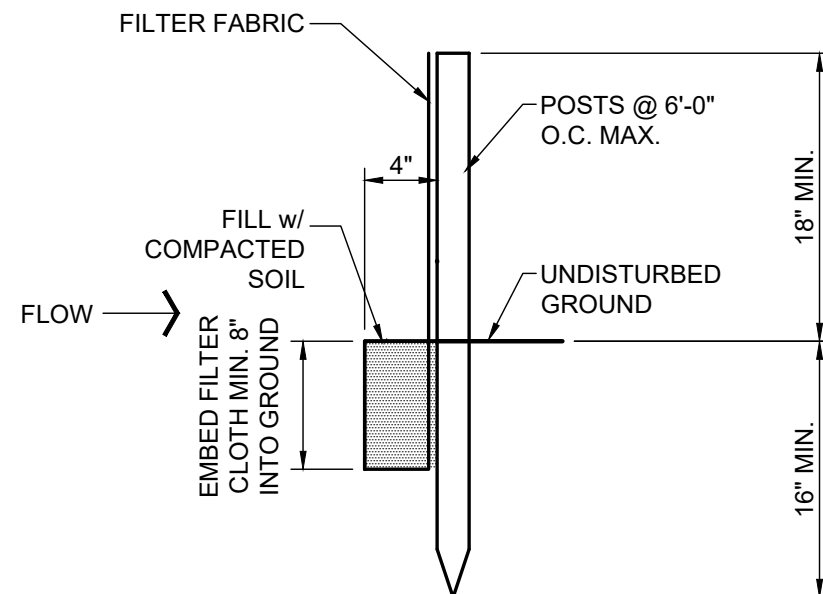

NOTE:
PREFABRICATED SILT FENCE WILL BE ACCEPTABLE, AS LONG AS THE STAKES ARE DRIVEN A MINIMUM OF 16" INTO GROUND.

INSTALLATION OF SILT FENCE:

SITE PREPARATION:

1. PLAN FOR THE FENCE TO BE AT LEAST 10 FEET FROM THE TOE OF THE SLOPE TO PROVIDE A SEDIMENT STORAGE AREA.
2. PROVIDE ACCESS TO THE AREA IF SEDIMENT CLEANOUT WILL BE NEEDED.

MAINTENANCE:


1. INSPECT THE SILT FENCE PERIODICALLY AND AFTER EACH STORM EVENT.
2. IF FENCE FABRIC TEARS, STARTS TO DECOMPOSE, OR IN ANY WAY BECOMES INEFFECTIVE, REPLACE THE AFFECTED PORTION IMMEDIATELY.
3. REMOVE DEPOSITED SEDIMENT WHEN IT REACHES HALF THE HEIGHT OF THE SILT FENCE AS ITS LOWEST POINT OR IS CAUSING THE FABRIC TO BULGE.
4. TAKE CARE TO AVOID UNDERMINING THE FENCE DURING CLEAN OUT.
5. AFTER THE CONTRIBUTING DRAINAGE AREA HAS BEEN STABILIZED, REMOVE THE FENCE AND SEDIMENT DEPOSITS, BRING THE DISTURBED AREA TO GRADE AND STABILIZE.

SILT FENCE DETAIL

NOT TO SCALE

2

C503

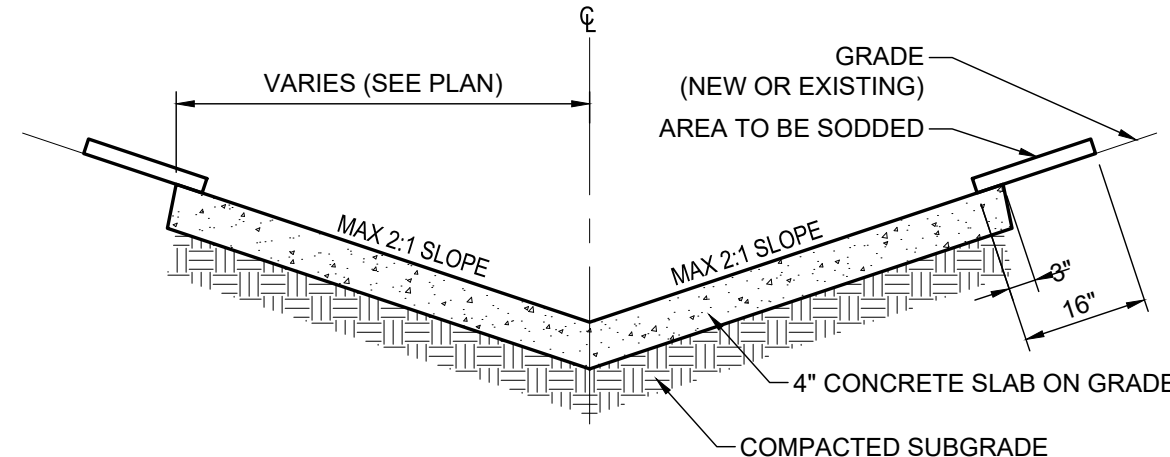


CONCRETE DITCH DETAIL


NOT TO SCALE

1

C503

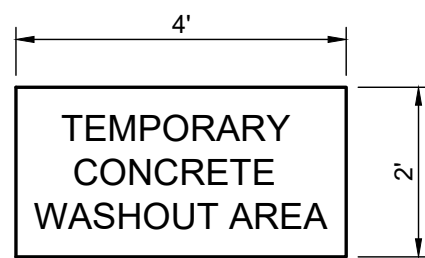

- NOTES:
1. SIGN TO BE POSTED THROUGHOUT CONSTRUCTION ACTIVITY.
 2. SIGN TO BE MADE OF SEMI-PERMANENT MATERIAL, I.E. WOOD.

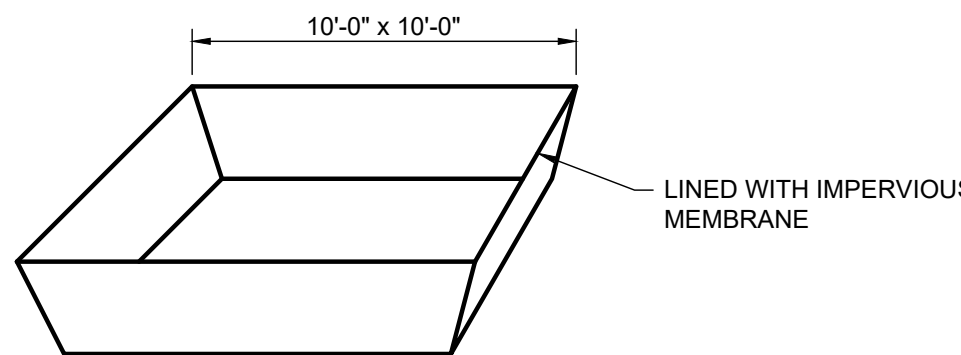


- NOTE:
1. A LINED ROLL-OFF DUMPSTER OR CONTAINER TO BE USED IN LIEU OF A CONSTRUCTED WASHOUT BASIN.

CONCRETE WASHOUT BASIN and CONCRETE WASHOUT SIGN

NOT TO SCALE

4

C503

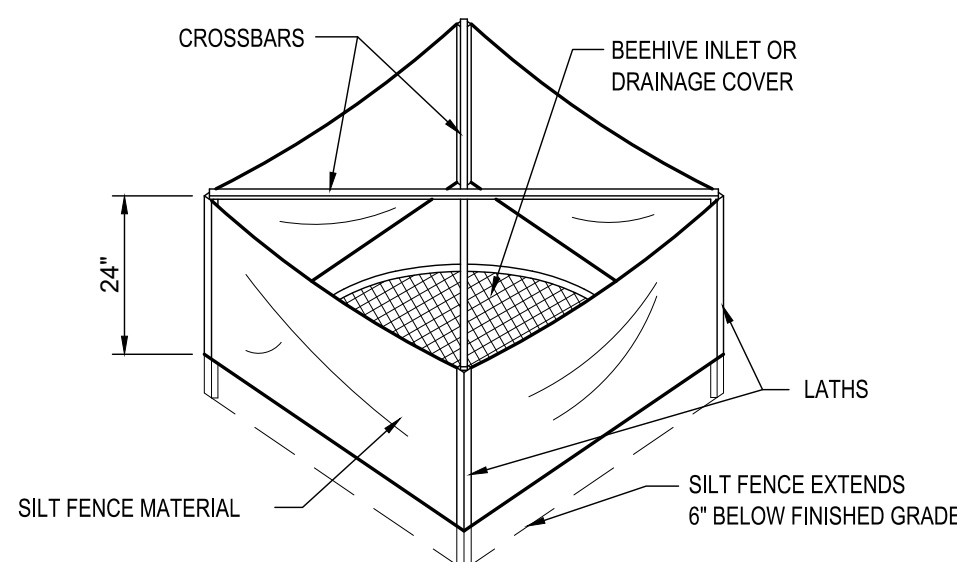


- NOTE:
1. SEE SILT FENCE DETAIL FOR MATERIAL SPECIFICATIONS.
 2. SILT FENCE SHALL BE PREASSEMBLED BY SUPPLIER.

SILT FENCE INLET PROTECTION DETAIL

NOT TO SCALE

3

C504

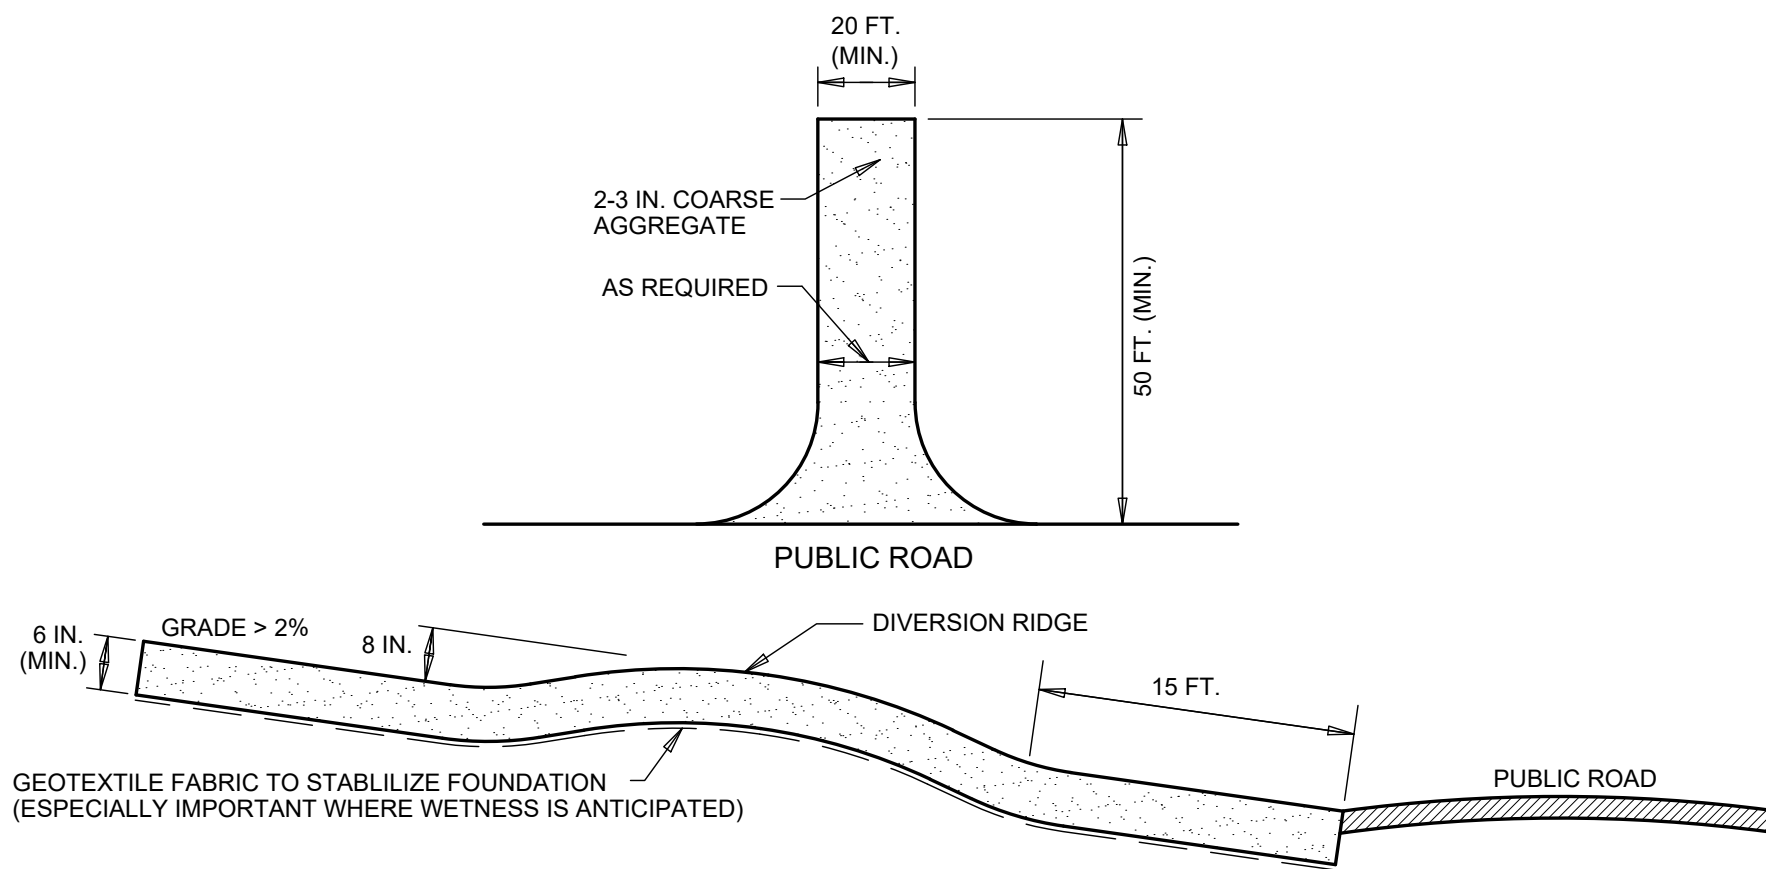

REQUIREMENTS:

Material: 2-3 in. washed stone (INDOT CA No.2) over a stable foundation.

Thickness: 6 in. minimum

Width: 12 ft. minimum or full width of entrance/exit roadway, whichever is greater.

Length: 50 ft. minimum. The length can be shorter for small sites such as for an individual home.

Washing facility (optional): Level area with 3 in washed stone minimum or a commercial rack, and waste water diverted to a sediment trap or basin.

Geotextile fabric underliner: May be used under wet conditions or for soils within a high seasonal water table to provide greater bearing strength.

INSTALLATION:

1. Avoid locating on steep slopes or at curves in public roads.
2. Remove all vegetation and other objectionable material from the foundation area, and grade and crown for positive drainage.
3. If slope towards the road exceeds 2%, construct a 6-8 in.-high water bar (ridge) with 3:1 side slopes across the foundation area about 15 ft. from the entrance to divert runoff away from the road.
4. Install pipe under the pad if needed to maintain proper public road drainage.
5. If wet conditions are anticipated, place geotextile fabric on the graded foundation to improve stability.
6. Place stone to dimensions and grade shown in the erosion control plan, leaving the surface smooth and sloped for drainage.
7. Divert all surface runoff and drainage from the stone pad to a sediment trap or basin.

MAINTENANCE:

- * Inspect entrance drive and sediment disposal area weekly and after storm events or heavy use.
- * Reshape pad as needed for drainage and runoff control.
- * Topdress with clean stone as needed.
- * Immediately remove mud and sediment tracked or washed onto public roads by brushing or sweeping. Flushing should only be used if the water is conveyed into a sediment trap or basin.
- * Repair any broken road pavement immediately.

COMMON CONCERNS:



Inadequate runoff control--results in sediment washing onto road.
Stone too small, pad too thin, or geotextile fabric absent--results in ruts and a muddy condition as stone is pressed into the soil: add more stone.
Pad too short for heavy construction traffic--extend the pad beyond the 50-ft. length as needed.
Pad not flared sufficiently at road entrance--results in mud being tracked onto the road and possible damage to the road edge: widen stone entrance and repair road damage.
Unstable foundation--use geotextile fabric under th pad and/or improve foundation drainage.

TEMPORARY CONSTRUCTION ENTRANCE

NOT TO SCALE

5

C503

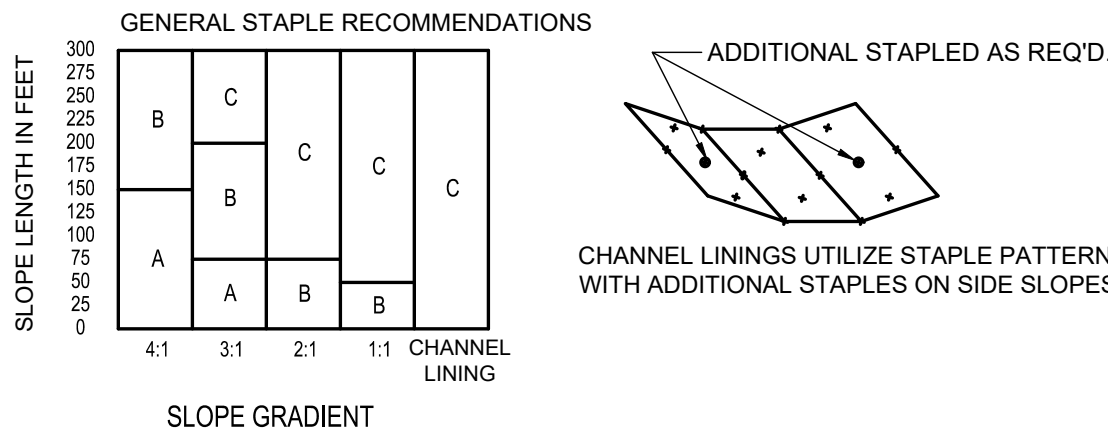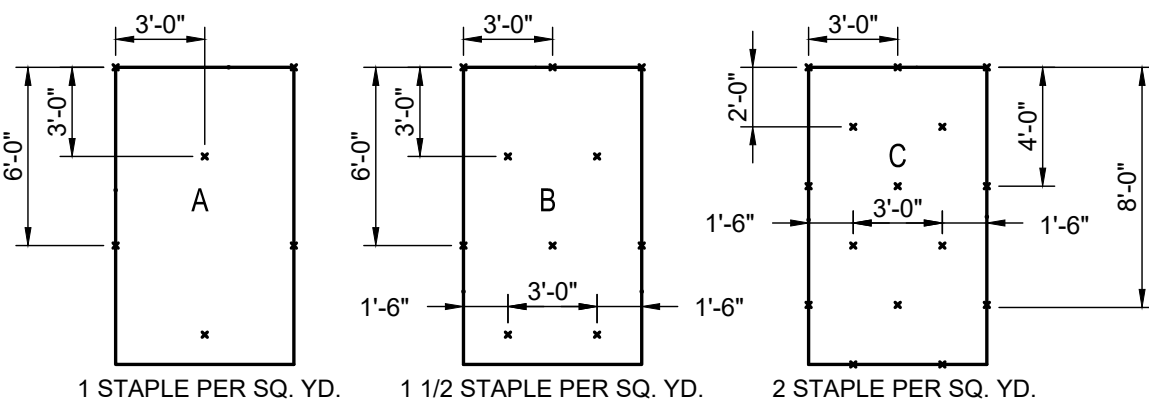

NOTES:

1. STAPLE PATTERNS APPLY TO ALL NORTH AMERICAN GREEN EROSION BLANKETS.
2. STAPLE PATTERNS MAY VARY DEPENDING UPON SOIL TYPE AND AVERAGE ANNUAL RAINFALL.
3. AT SLOPE LENGTHS GREATER THAN 300 FEET OR WHERE DRAINAGE OVER LARGE AREAS IS DIRECTED ONTO BLANKETS, STAPLE PATTERN "C" SHOULD BE UTILIZED.
4. CHANNEL LININGS REQUIRE A 2' (MIN.) OVERLAP AT LONGITUDINAL JOINTS AND SIDE SLOPES REQUIRE A 6" (MIN.) OVERLAP. WHERE OVERLAPS OCCUR, THE UPSTREAM BLANKET SHALL OVERLAP THE DOWNSTREAM.
5. NORTH AMERICAN GREEN S150BN TO BE USED FOR EROSION CONTROL BLANKETS.

EROSION CONTROL BLANKET STAPLE PATTERN

NOT TO SCALE

6

C503




Moench Engineering
4000 Clarks Creek Road
Plainfield, Indiana 46168
(317) 837-2767

THESE DRAWINGS ARE GIVEN IN CONFIDENCE AND SHALL BE USED ONLY IN PURSUANT TO THE AGREEMENT WITH
MOENCH ENGINEERING, P.C.
NO OTHER USE OR DUPLICATION MAY BE MADE WITHOUT THE PRIOR WRITTEN CONSENT OF
MOENCH ENGINEERING, P.C.
ALL OTHER COPYRIGHT AND COMMON LAW RIGHTS ARE HEREBY SPECIFICALLY RESERVED.

EMR CMC Yard
ATLANTIC AVENUE and FERRY AVENUE
Camden, New Jersey

LANDSCAPE PLAN

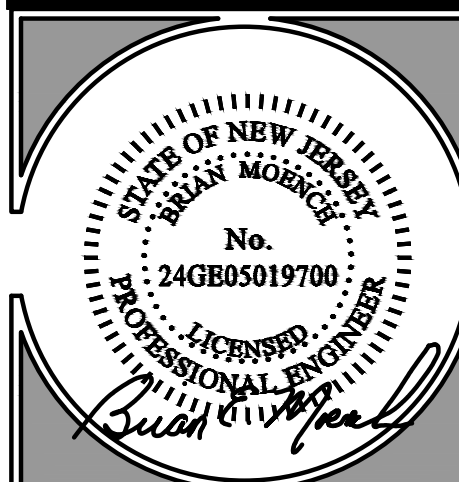

REVISIONS:

a	Interim Set for Review	03/28/2025
0	ISSUED FOR PERMIT	04/11/2025

DRAWN BY: sri
CHECKED BY: BEM
PROJECT #: 24331
DATE: 03/28/2025
SHEET NUMBER:


L101

PROJECT NOTES:
ALL LIVING WALL LANDSCAPING TO BE INSTALLED AFTER CITY / CAMDEN COUNTY ROAD PROJECT

THE OWNER, OR HIS REPRESENTATIVE, IS TO DESIGNATE AN INDIVIDUAL RESPONSIBLE FOR CONSTRUCTION SITE SAFETY DURING THE COURSE OF SITE IMPROVEMENTS PURSUANT TO N.J.A.C. 5:23-2.21 OF THE N.J. UNIFORM CONSTRUCTION CODE AND CFR 1926.32 (f) (OSHA COMPETENT PERSON)

ALL PROPOSED SIDEWALK IMPROVEMENTS ARE BY THE CITY / CAMDEN COUNTY ROADWAY PROJECT AND SHOWN ONLY FOR REFERENCE TO THE LIVING WALL PORTION OF THE PROJECT.


ALL PROPOSED SITE ACCESS IMPROVEMENTS ARE TO BE COMPLETED AS REQUIRED AND IN CONJUNCTION WITH THE CITY / CAMDEN COUNTY ROADWAY PROJECT AND SHOWN ONLY FOR REFERENCE.

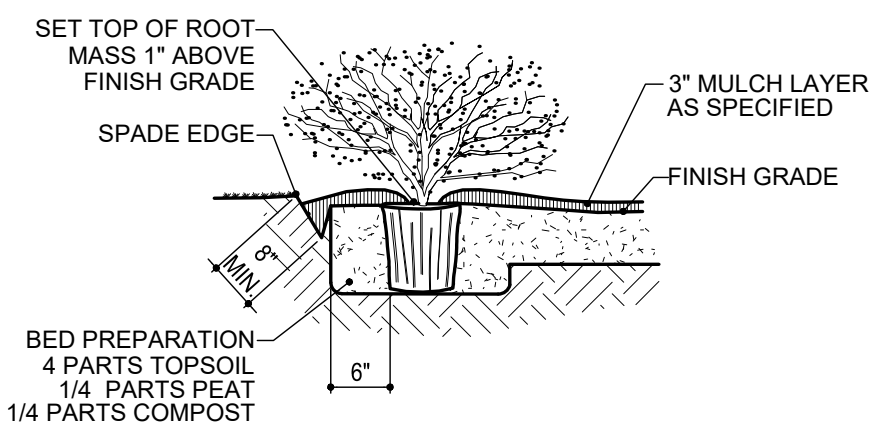

SHRUB AND SMALL TREE PLANTING DETAIL
NOT TO SCALE

2

L101

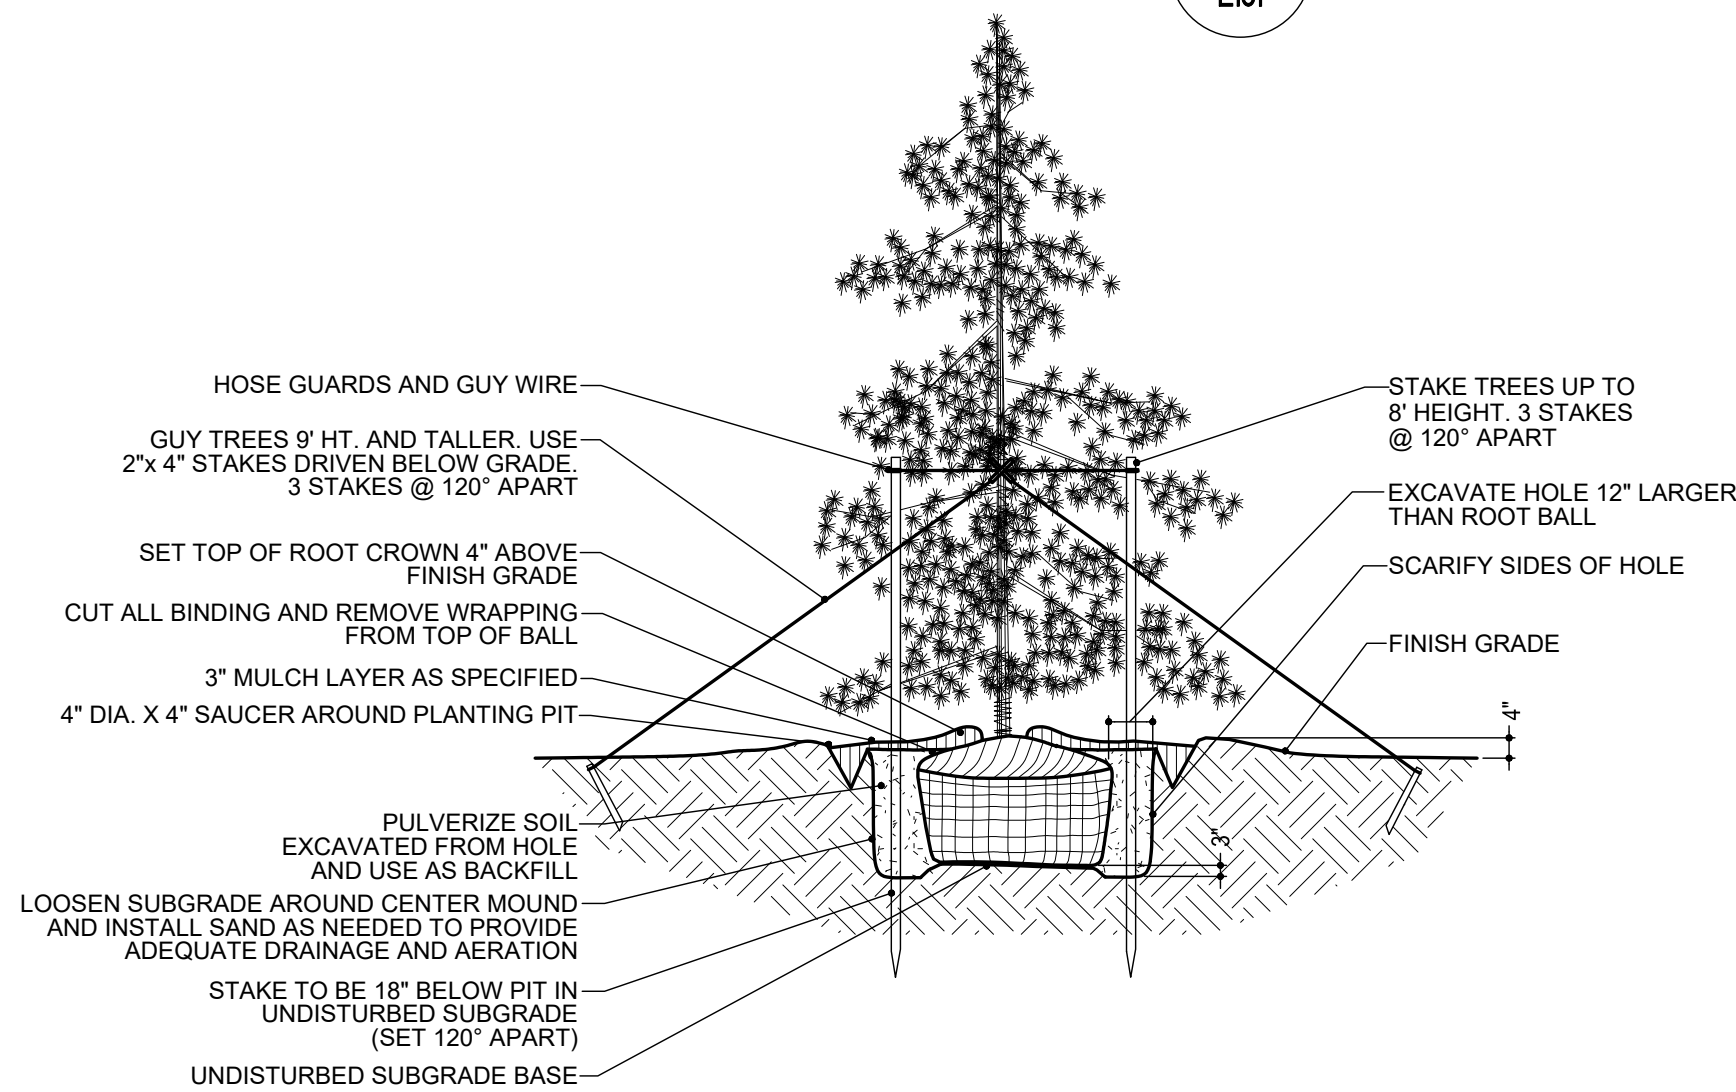


EVERGREEN TREE PLANTING DETAIL
NOT TO SCALE

1

L101



PLANTING SCHEDULE

LEGEND	KEY	QTY	BOTANICAL NAME	COMMON NAME	SIZE COND	REMARKS	HEIGHT SPREAD
	EF	69	<i>Euonymus fortunei</i> 'Ivory Jade'	Wintercreeper 'Ivory Jade'	#1 Container	EVERGREEN SHRUB	2-3 ft 3-6 ft
	AB	14	<i>Thuja occidentalis</i> 'Art Boe'	North Pole Arborvitae	#3 Container	EVERGREEN SHRUB	10-15 ft 3-5 ft
	AP	32	<i>Thuja occidentalis</i> 'American Pillar'	American Pillar Arborvitae	#3 Container	EVERGREEN SHRUB	25-30 ft 4-5 ft
	CA	26	<i>Camellia</i> 'Cinnamon Cindy' <i>Camellia x williamsii</i> <i>Camellia japonica</i>	'Cindy's Cinnamon' 'Les Jury' 'Pink Perfection'	#2 container	EVERGREEN SHRUB	4-10 ft 3-8 ft
NOTE: Assorted mix of Camellia Plants in each grouping.							
	GG	32	<i>Thuja occidentalis</i> 'Golden Globe'	Golden Globe Arborvitae	#1 Container	EVERGREEN SHRUB	2-4 ft 2-4 ft
	AS	229	<i>Rosa</i> Sunrita <i>Rosa</i> Ringo Double Pink <i>Rosa</i> Ringo <i>Rosa</i> Carefree Spirit <i>Rosa</i> Carefree Wonder	<i>Rosa</i> 'Chewgewest' <i>Rosa</i> 'ChewDelight' <i>Rosa</i> 'ChewBullseye' <i>Rosa</i> Red Carefree <i>Rosa</i> Dynastie	#2 Container	DECIDUOUS SHRUB	2-4 ft 2-4 ft
NOTE: Assorted mix of Shrub Rosa Plants in each grouping.							
	SX	28	<i>Spiraea japonica</i> 'Goldflame'	Goldflame Spiraea	#1 Container	DECIDUOUS SHRUB	3-4 ft 3-4 ft

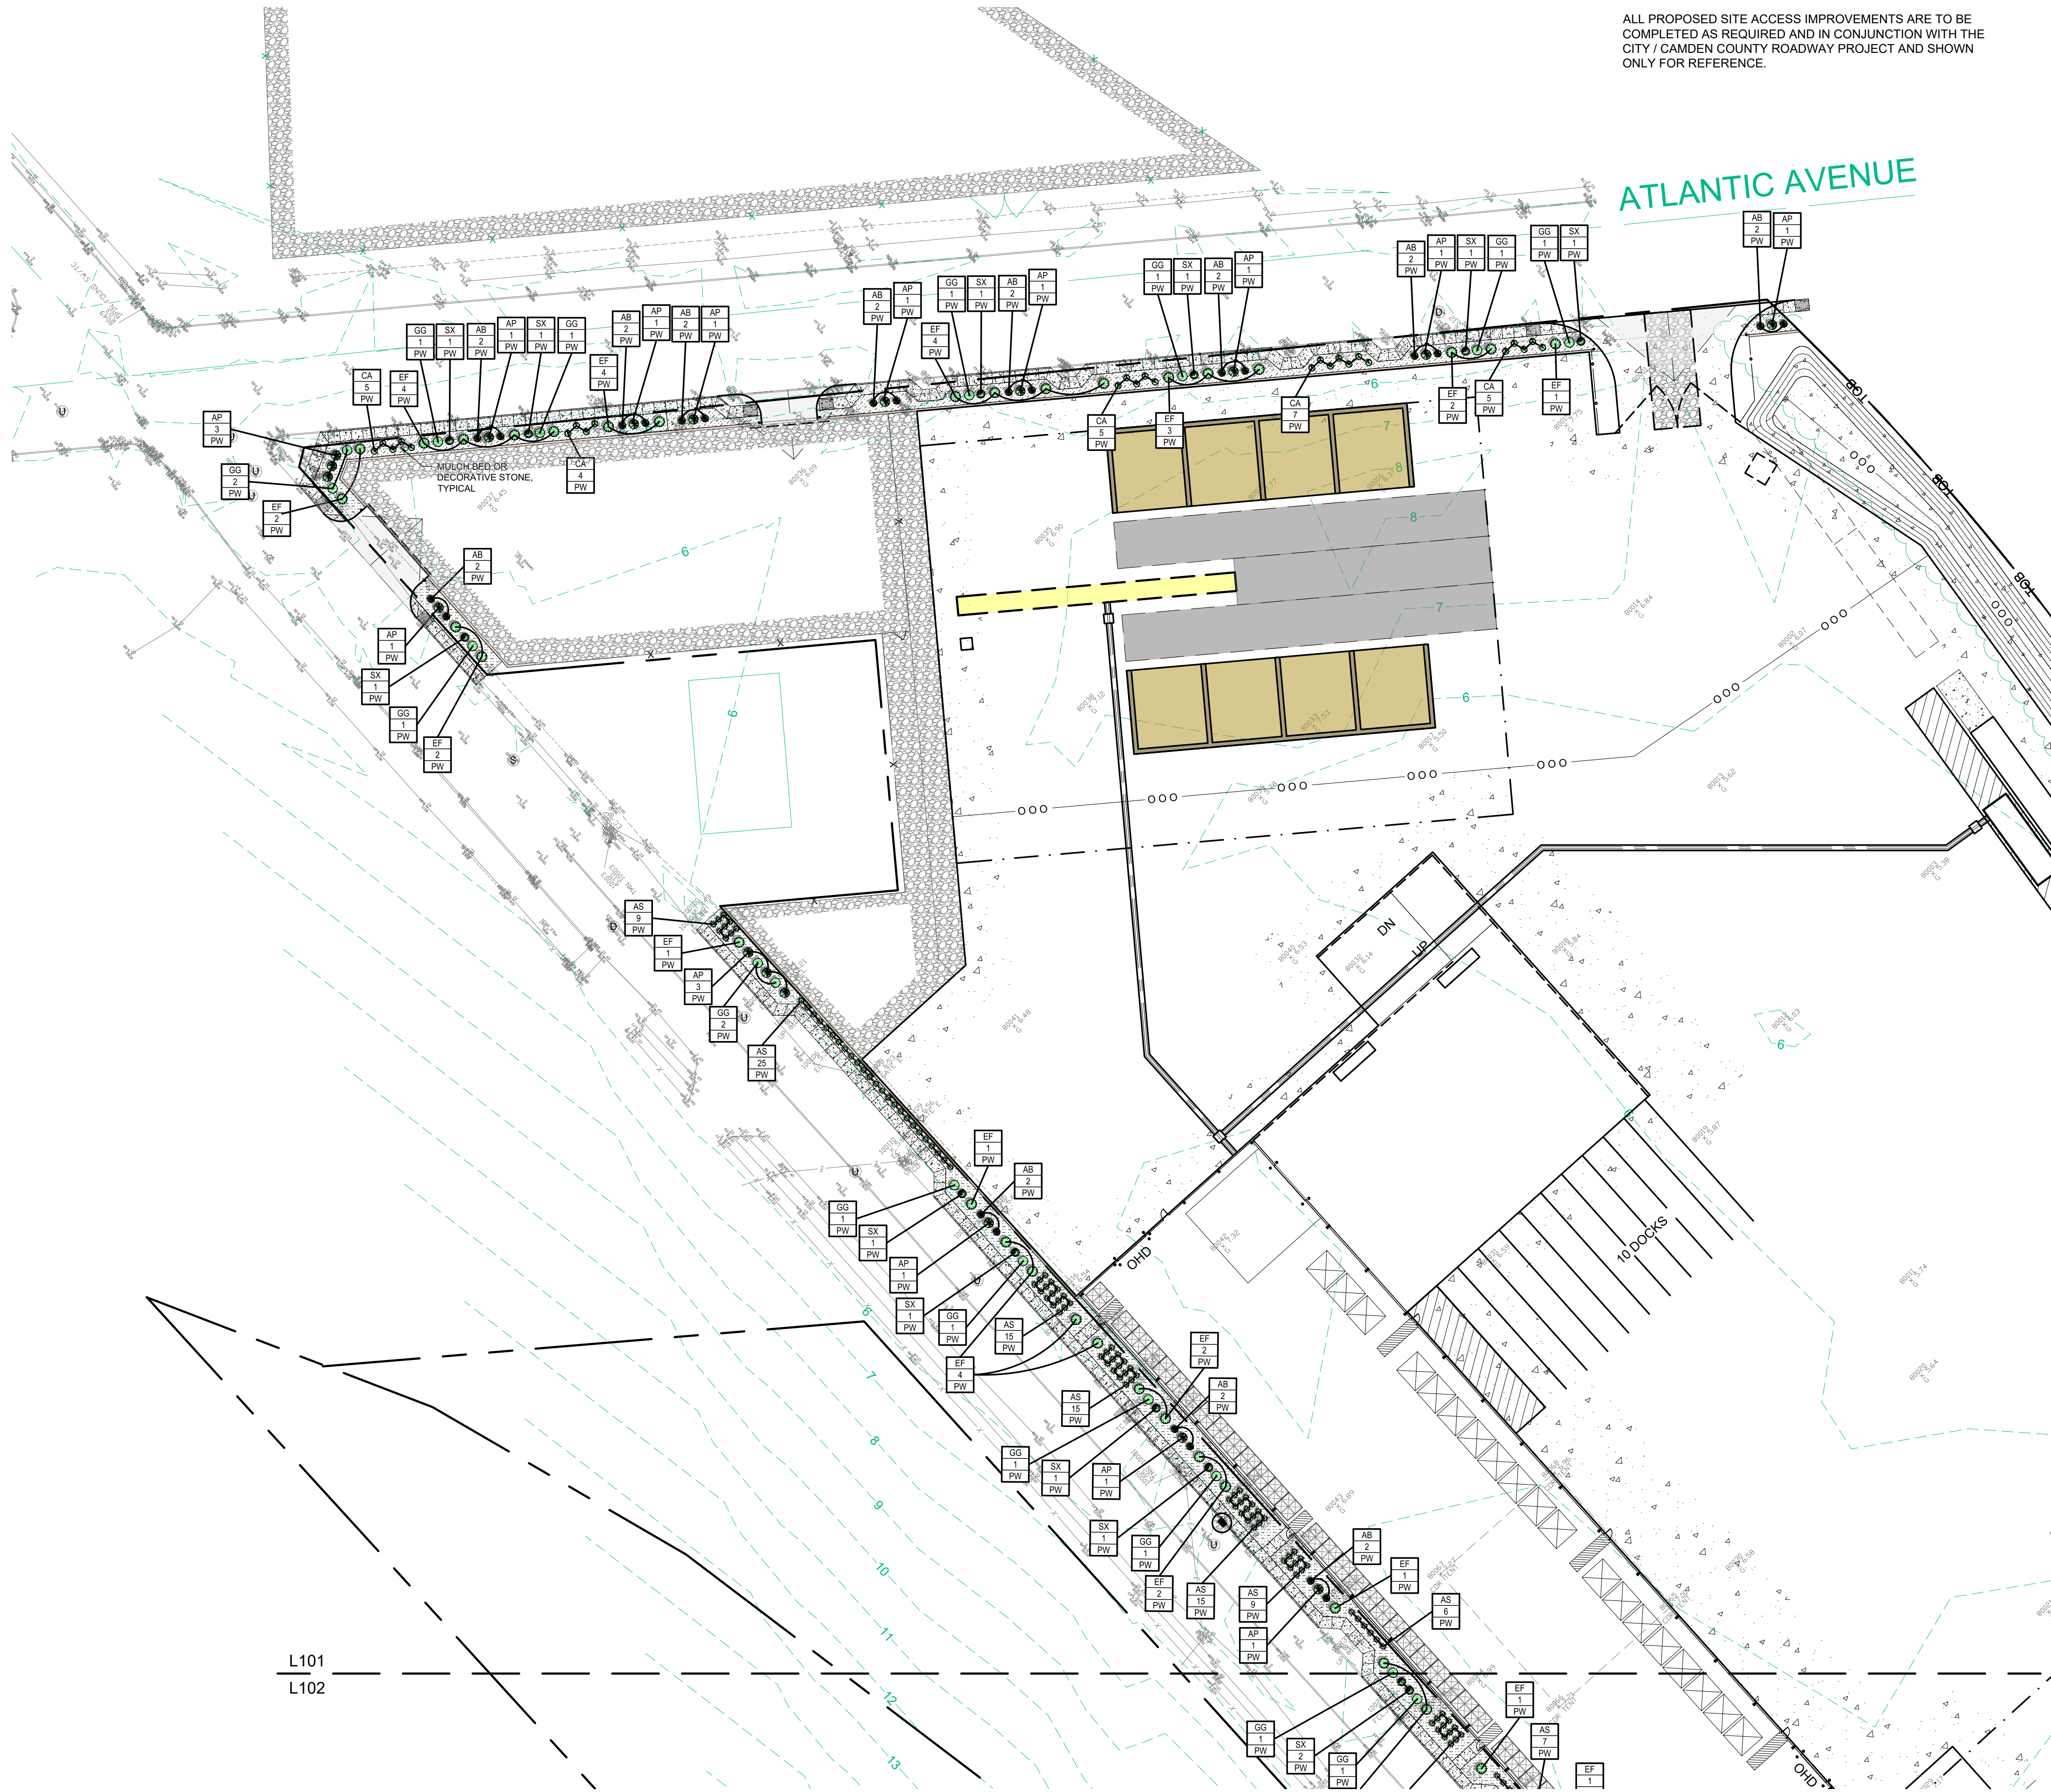

LANDSCAPE PLAN NORTH








SCALE: 1" = 40'

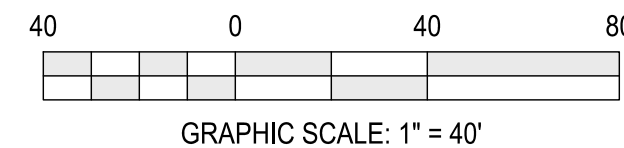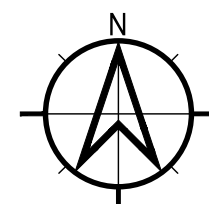


Z:\24331 - EMR (Camden) - Atlantic Avenue Peddler Yard Design\Civil\24331_C-Plot_CMC_Yard.dwg, 4/10/2025 3:16:59 PM, AutoCAD PDF (General Documentation).pc3

LANDSCAPING NOTES: (to conform with Section 870-245 of the City of Camden Design Standards)

- A. All plant materials shall conform to the American Association of Nurserymen standards and shall be first quality nursery grown stock, free from disease or objectionable disfigurements and planted in conformance with sound nursery practice and applicable City standards.
- B. All trees (except as noted) shall be balled and burlapped nursery-grown stock.
- C. All plant materials and lawns shall be planted within the recommended seasonal time periods as prescribed by accepted horticultural practice. Plant material with fall planting hazards shall be handled accordingly.
- D. A temporary fence, such as a snow fence, shall be erected at the perimeter of the drip-line of all existing vegetation indicated to remain prior to any excavation, construction or site work. This fence may be removed only at the time of completion of all construction and final grading.
- E. Existing trees to be relocated shall be handled according to acceptable horticultural practice.
- F. All disturbed areas not shown as planted or lawn are to be topsoiled and seeded or returned to their original state before disturbance as directed by the City Engineer.
- G. All areas not related to the development shall remain in their natural state.
- H. Additional landscaping approved by the City Engineer shall be provided by the applicant to replace any vegetation inadvertently removed from outside the limit of disturbance line as shown on the approved grading plan during construction.
- I. Proposed trees shall not be planted within easements, driveways and sight triangles. Therefore, the tree locations shown are approximate and shall be adjusted in the field.
- J. All shade trees in pedestrian walk areas shall have initial limbs starting at a minimum of seven feet above finished grade.
- K. All plantings are to be mulched with a three-inch minimum depth of shredded hardwood bark.
- L. Plants arranged in continuous groupings shall be set in mulched beds.
- M. If a discrepancy exists between the quantity of plants shown on the plan and the quantity indicated on the landscape schedule, the developer shall be responsible for the quantities shown on the landscape plan.
- N. Proposals for plant substitutions (necessitated by the lack of availability of certain species) may be considered if specifically brought to the attention of the City Engineer. Any plant substitutions shall be subject to the timely review and approval of the City Engineer.
- O. Planting debris shall be removed from the property.
- P. Plant materials are to be guaranteed for two years by the developer to be in healthy and vigorous condition from the date of acceptance. It is understood that the owner will provide adequate and timely care during the guarantee period to the highest horticultural standards. The owner may be responsible for the maintenance of all proposed plantings by providing the correct methods of weeding, spraying, watering, pruning, and fertilizing.
- Q. Any live tree which is substantially damaged as a result of grading or general construction must be removed and replaced with another tree or trees as approved by the City Engineer.
- R. Tree removal from any slope or environmentally sensitive area is prohibited if it will contribute, in the opinion of the City Engineer, to extra runoff of surface water onto adjoining property and erosion and silting, unless other means approved by the City Engineer are provided to prevent runoff and erosion.
- S. No healthy tree that is special by virtue of history, unusual size, or age, or of a rare species, shall be removed except as may be required for the protection of public health, safety or welfare.
- T. Selected existing healthy trees six inches in caliper or less measured four feet above the ground shall be relocated on-site under the direction and approval of the City Engineer.
- U. Newly installed plant material shall be watered at the time of planting. Regular watering shall be provided to ensure the establishment and regular growth of all plants.
- V. All plants shall include a two-year planting guarantee in the event a plant should fail, it will be replaced with appropriate species and type or approved equal.

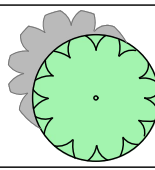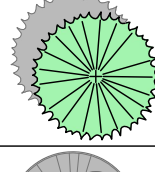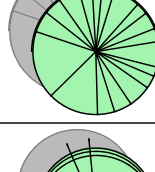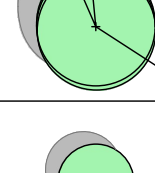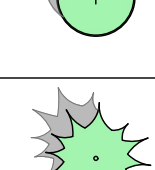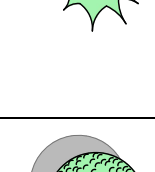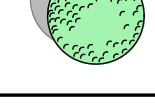PLANTING SCHEDULE							
LEGEND	KEY	QTY	BOTANICAL NAME	COMMON NAME	SIZE	REMARKS	HEIGHT
					COND		SPREAD
					#1 Container		2-3 ft
	EF	69	Euonymus fortunei 'Ivory Jade'	Wintercreeper 'Ivory Jade'	---	EVERGREEN SHRUB	3-6 ft
	AB	14	Thuja occidentalis 'Art Boe'	North Pole Arborvitae	#3 Container	EVERGREEN SHRUB	10-15 ft
					---		3-5 ft
	AP	32	Thuja occidentalis 'American Pillar'	American Pillar Arborvitae	#3 Container	EVERGREEN SHRUB	25-30 ft
					---		4-5 ft
	CA	26	Camellia 'Cinnamon Cindy' Camellia x williamsii Camellia japonica	'Cindy's Cinnamon' 'Les Jury' 'Pink Perfection'	#2 container	EVERGREEN SHRUB	4-10 ft
					---		3-8 ft
					NOTE: Assorted mix of Camellia Plants in each grouping.		
	GG	32	Thuja occidentalis 'Golden Globe'	Golden Globe Arborvitae	#1 Container	EVERGREEN SHRUB	2-4 ft
					---		2-4 ft
	AS	229	Rosa Sunorita Rosa Ringo Double Pink Rosa Ringo Rosa Carefree Spirit Rosa Red Carefree Rosa Carefree Wonder	Rosa 'Chewgewest' Rosa 'ChewDelight' Rosa 'ChewBullseye' Rosa Red Carefree Rosa Dynastie	#2 Container	DECIDUOUS SHRUB	2-4 ft
					---		2-4 ft
					NOTE: Assorted mix of Shrub Rosa Plants in each grouping.		
	SX	28	Spiraea japonica 'Goldflame'	Goldflame Spiraea	#1 Container	DECIDUOUS SHRUB	3-4 ft
					---		3-4 ft

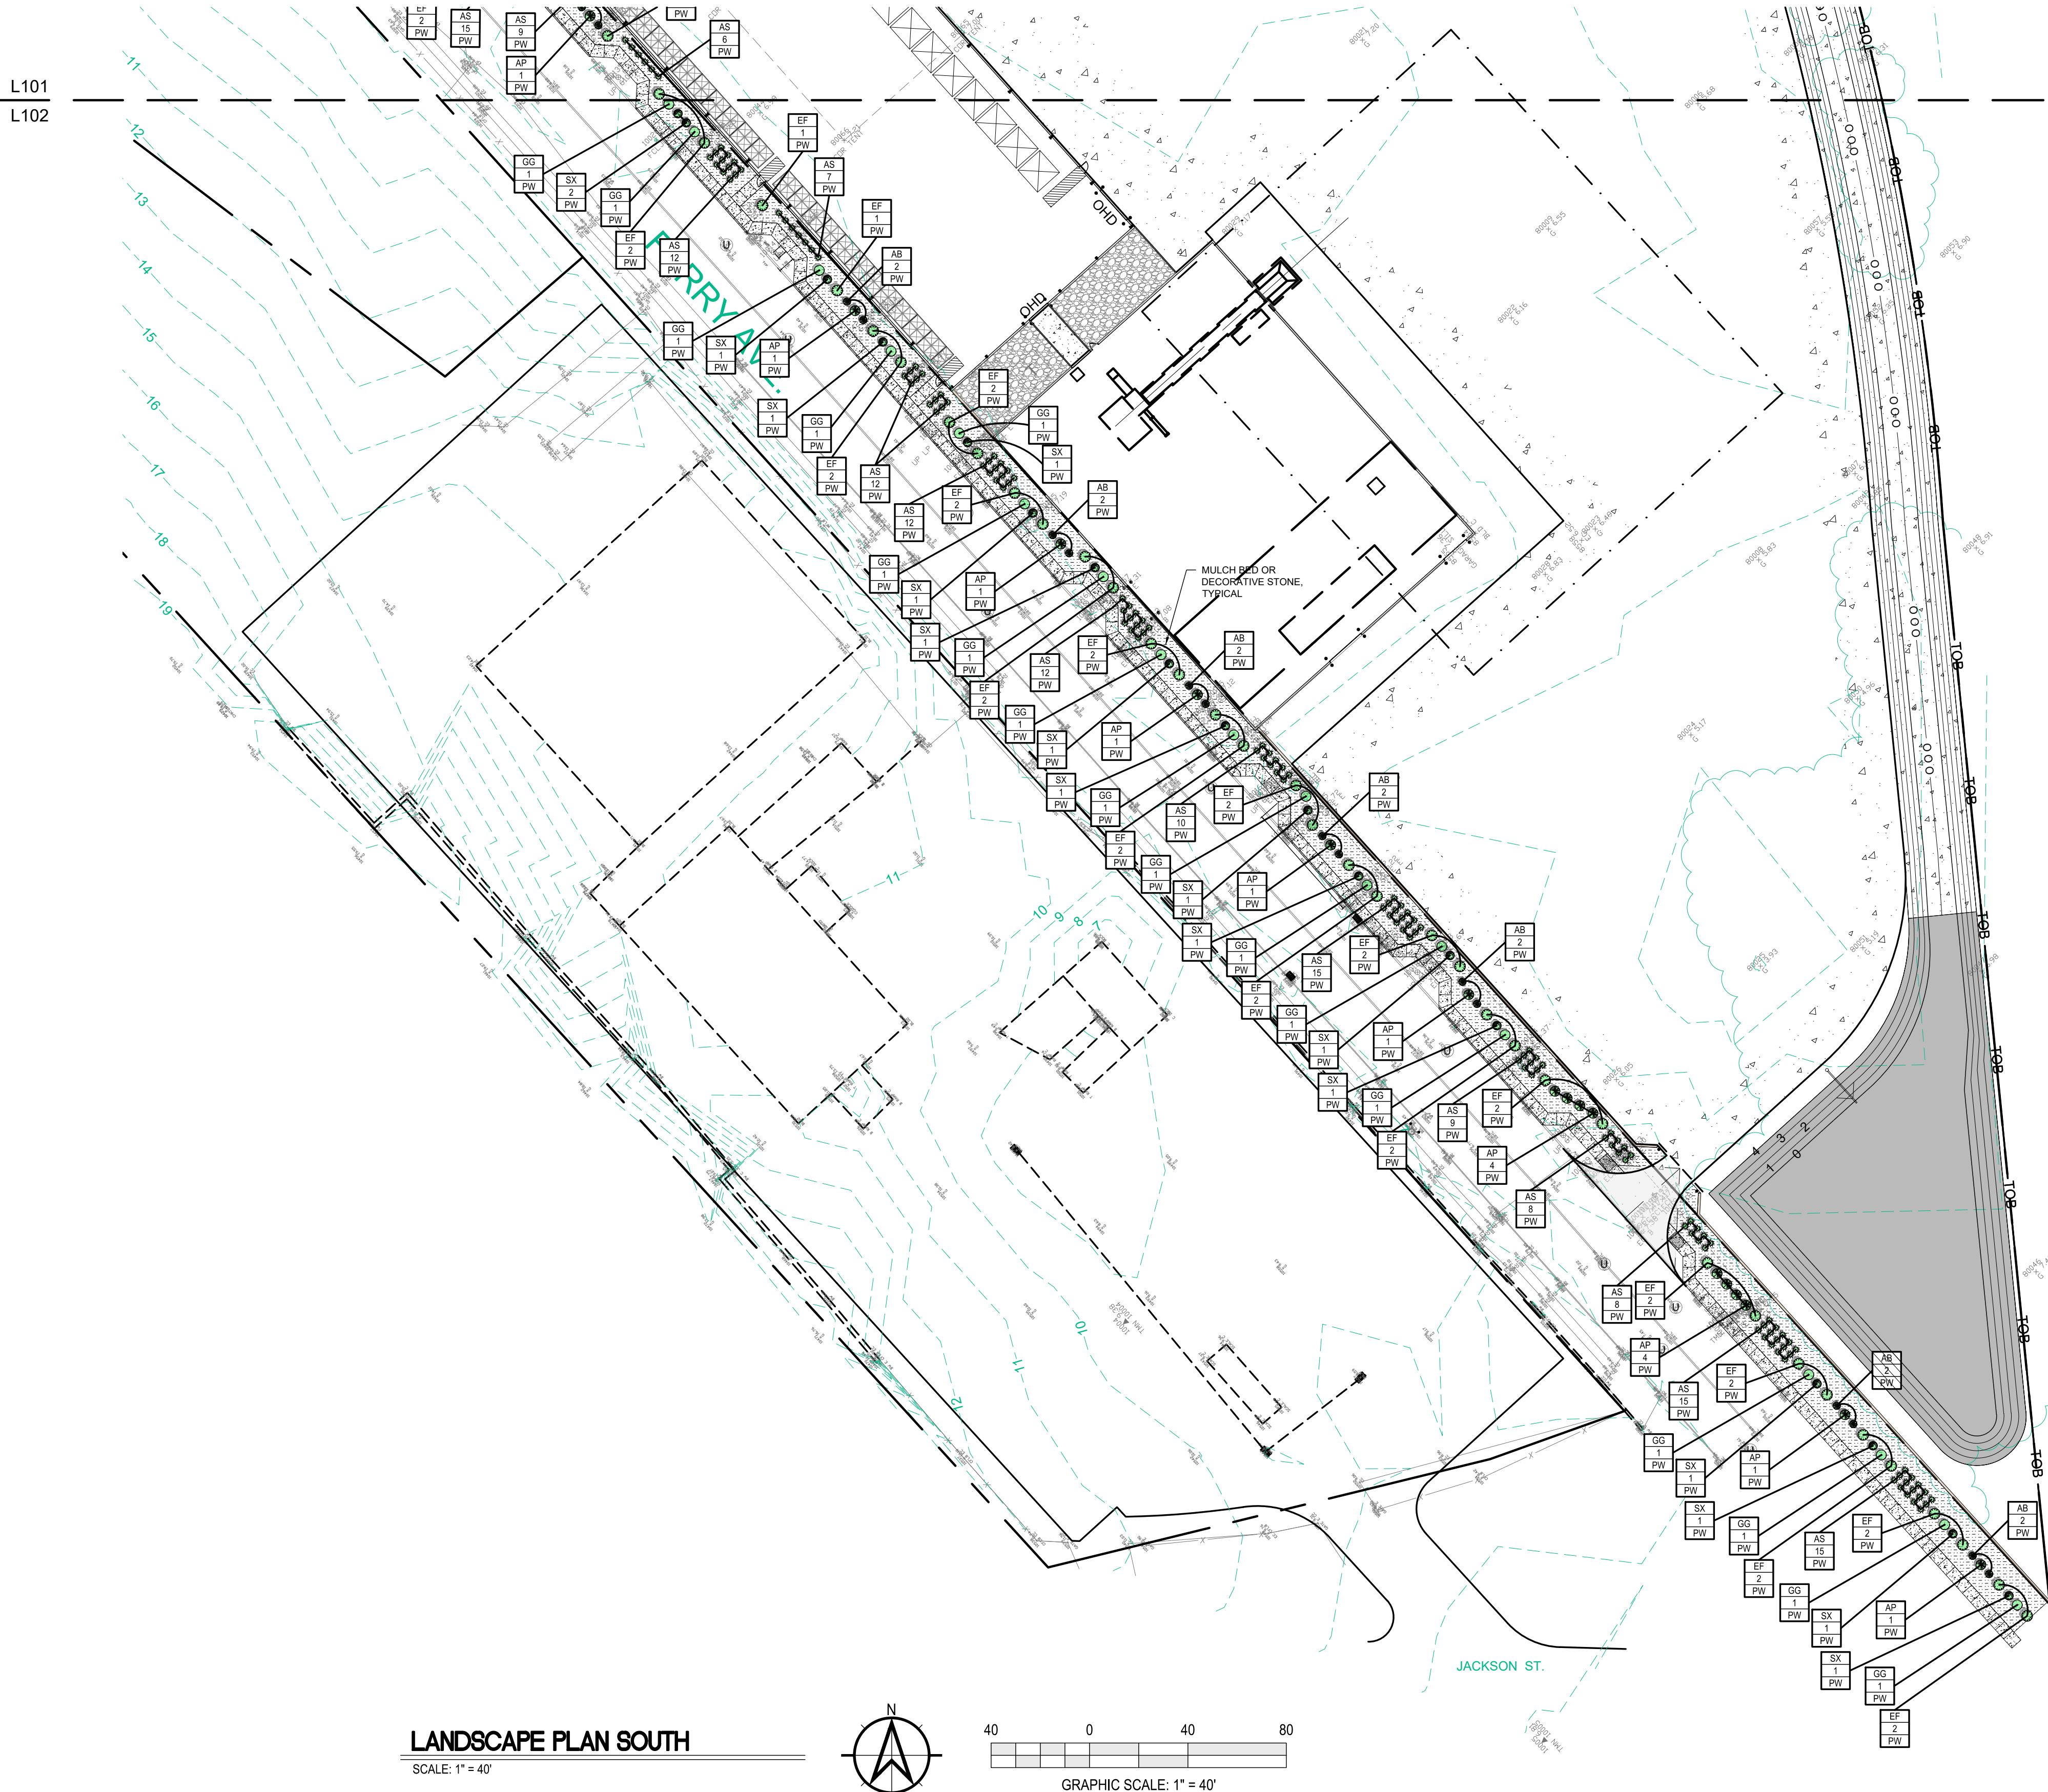

PROJECT NOTES:
ALL LIVING WALL LANDSCAPING TO BE INSTALLED AFTER CITY / CAMDEN COUNTY ROAD PROJECT

THE OWNER, OR HIS REPRESENTATIVE, IS TO DESIGNATE AN INDIVIDUAL RESPONSIBLE FOR CONSTRUCTION SITE SAFETY DURING THE COURSE OF SITE IMPROVEMENTS PURSUANT TO N.J.A.C. 5:23-2.21 € OF THE N.J. UNIFORM CONSTRUCTION CODE AND CFR 1926.32 (f) (OSHA COMPETENT PERSON)

ALL PROPOSED SIDEWALK IMPROVEMENTS ARE BY THE CITY / CAMDEN COUNTY ROADWAY PROJECT AND SHOWN ONLY FOR REFERENCE TO THE LIVING WALL PORTION OF THE PROJECT.

ALL PROPOSED SITE ACCESS IMPROVEMENTS ARE TO BE COMPLETED AS REQUIRED AND IN CONJUNCTION WITH THE CITY / CAMDEN COUNTY ROADWAY PROJECT AND SHOWN ONLY FOR REFERENCE.



Moench Engineering
4000 Clarks Creek Road
Plainfield, Indiana 46168
(317) 837-2767

THESE DRAWINGS ARE GIVEN IN CONFIDENCE AND SHALL BE USED ONLY IN PURSUANT TO THE AGREEMENT WITH
MOENCH ENGINEERING, P.C.
NO OTHER USE OR DUPLICATION MAY BE MADE WITHOUT THE PRIOR WRITTEN CONSENT OF
MOENCH ENGINEERING, P.C.
ALL OTHER COPYRIGHT AND COMMON LAW RIGHTS ARE HEREBY SPECIFICALLY RESERVED.

EMR CMC Yard
ATLANTIC AVENUE and FERRY AVENUE
Camden, New Jersey

LANDSCAPE PLAN SOUTH

SEAL OF NEW JERSEY
STATE OF NEW JERSEY
PLANNING BOARD
MOENCH ENGINEERING, P.C.
24GB05019700
PROFESSIONAL ENGINEER
Subin C. Moench

REVISIONS:

a	Interim Set for Review	03/28/2025
0	ISSUED FOR PERMIT	04/11/2025

DRAWN BY: sri
CHECKED BY: BEM
PROJECT #: 24331
DATE: 03/28/2025
SHEET NUMBER:
L102



MOENCH ENGINEERING, P.C.

A Professional Corporation

4000 Clarks Creek Road, Plainfield, IN 46168, Telephone: 317-837-2767, Fax: 317-837-7266

Atlantic Avenue CMC Yard Atlantic Avenue & Ferry Avenue Camden, NJ

Drainage Narrative and Calculations

April 9, 2025

Revision 0



Moench Engineering, P.C.

4000 Clarks Creek Road

Plainfield, Indiana 46168

Table of Contents

Drainage Narrative Summary.	3
Hydrographs Peak Flow – Rational Method	5
Required Storage Calculations	19
Pond Report – Proposed Stage / Storage	23
Existing Watershed Map	24
Proposed Watershed Map	25

Drainage Narrative

Project Scope

The project consists of relocating the commercial metal recycling operations for EMR Eastern LLC from 6th Street to the corner of Atlantic Avenue and Ferry Avenue. The operation relocation will consist exterior metal receipt/storage, exterior baling of loose metal materials and interior higher value metal handling. The site improvements include new concrete pavement, elevated truck scale with scale house, new pre-engineered metal building, lined concrete conveyance ditch and surface retention basin. The parcels to be developed is Block 280 and 281, Lots 8 / 16 / 20 / 22 / 23 / 25 / 28 / 31 / 35 / 35.01 / 36 / 36.01.

Existing Conditions

The existing site consists of a combination of dirt, stone, concrete open yard areas used for storage with minimal vegetation. There is one defined watershed on this parcel. The defined watershed for this project is 11.12 acres. Of the 11.12-acre watershed, 1.15 acres are vegetated with a runoff coefficient of 0.45, 0.90 acres of roof with a runoff coefficient of 0.99, and 9.07 acres of soil with a runoff coefficient of 0.65. Using the Rational Method and a 24-hour storm event, the time of concentration for the defined watershed was 15.0 minutes. The resultant existing condition peak runoffs were calculated.

Watershed:

2 Year – 24.67 cfs

10 Year – 33.06 cfs

100 Year – 43.02 cfs

The runoff from the defined watershed flows to the east via the stormwater collection system. The stormwater is discharged to the east on a separate parcel, where it continues to flow east towards an existing storage basin.

Proposed Conditions

The proposed conditions include adding new concrete pavement, a concrete channel, lined retention pond, gated emergency access, vegetation, concrete sidewalks, and proposed building. The defined 11.12-acre watershed is composed of 0.47 acres of vegetation with a runoff coefficient of 0.45, 0.90 acres of roof with a runoff coefficient of 0.99, and 9.75 acres of concrete with a runoff coefficient of 0.99. Using the Rational Method and a 24-hour storm event, the time of concentration for the defined watershed was 7.0 minutes. The resultant existing condition peak runoffs were calculated as.

Watershed:

2 Year – 48.84 cfs

10 Year – 64.12 cfs

100 Year – 82.28 cfs

Retention Basin

The New Jersey Stormwater Manual requires, “Design stormwater management measures so that the post-construction peak runoff rates for the two-, 10- and 100-year storm events are 50, 75 and 80 percent, respectively, of the preconstruction peak runoff rates”. These rates are:

2 Year – 12.335 cfs

10 Year – 24.795 cfs

100 Year – 34.416 cfs

The maximum required storage based on these allowable release rates are:

2 Year Storm – 23,198.63 cubic feet (0.53 acre-feet)

10 Year Storm – 21,596.04 cubic feet (0.50 acre-feet)

100 Year Storm – 26,081.28 cubic feet (0.60 acre-feet)

Using the modified rational method to determine the required storage, the peak required storage is 26,081.28 cubic feet and occurs at the 15-minute, 100 year storm event.

The proposed lined retention pond has a total storage capacity of 113,058 cubic feet. The pond has an impermeable liner and the conveyance to the basin is by paved concrete ditch to prevent runoff from entering the groundwater. The water in the retention pond will be used for operation needs as well as provide a source of water for emergency situations. The storage provided is 4x the required calculated storage needs.

Hydrograph Return Period Recap..... 1

2 - Year

Summary Report..... 2

Hydrograph Reports..... 3

 Hydrograph No. 1, Rational, Existing Conditions..... 3

 TR-55 Tc Worksheet..... 4

 Hydrograph No. 2, Rational, Proposed Conditions..... 5

 TR-55 Tc Worksheet..... 6

10 - Year

Summary Report..... 7

Hydrograph Reports..... 8

 Hydrograph No. 1, Rational, Existing Conditions..... 8

 Hydrograph No. 2, Rational, Proposed Conditions..... 9

100 - Year

Summary Report..... 10

Hydrograph Reports..... 11

 Hydrograph No. 1, Rational, Existing Conditions..... 11

 Hydrograph No. 2, Rational, Proposed Conditions..... 12

IDF Report..... 13

Hyd. No.	Hydrograph type (origin)	Inflow hyd(s)	Peak Outflow (cfs)								Hydrograph Description
			1-yr	2-yr	3-yr	5-yr	10-yr	25-yr	50-yr	100-yr	
1	Rational	-----	-----	24.67	-----	-----	33.06	-----	-----	43.02	Existing Conditions
2	Rational	-----	-----	48.84	-----	-----	64.12	-----	-----	82.28	Proposed Conditions
									Wednesday, 04 / 9 / 2025		

Hydrograph Summary Report

Hydraflow Hydrographs Extension for Autodesk® Civil 3D® by Autodesk, Inc. v2023

Hyd. No.	Hydrograph type (origin)	Peak flow (cfs)	Time interval (min)	Time to Peak (min)	Hyd. volume (cuft)	Inflow hyd(s)	Maximum elevation (ft)	Total strge used (cuft)	Hydrograph Description
1	Rational	24.67	1	15	22,205	-----	-----	-----	Existing Conditions
2	Rational	48.84	1	7	20,511	-----	-----	-----	Proposed Conditions
CMC Yard Hydrographs.gpw					Return Period: 2 Year			Wednesday, 04 / 9 / 2025	


Hydrograph Report

Hyd. No. 1

Existing Conditions

Hydrograph type	= Rational	Peak discharge	= 24.67 cfs
Storm frequency	= 2 yrs	Time to peak	= 15 min
Time interval	= 1 min	Hyd. volume	= 22,205 cuft
Drainage area	= 11.120 ac	Runoff coeff.	= 0.66*
Intensity	= 3.362 in/hr	Tc by TR55	= 15.00 min
IDF Curve	= Rainfall NJ NOAA Data RCJ.IDF	Asc/Rec limb fact	= 1/1

* Composite (Area/C) = [(0.900 x 0.99) + (1.150 x 0.45) + (9.070 x 0.65)] / 11.120

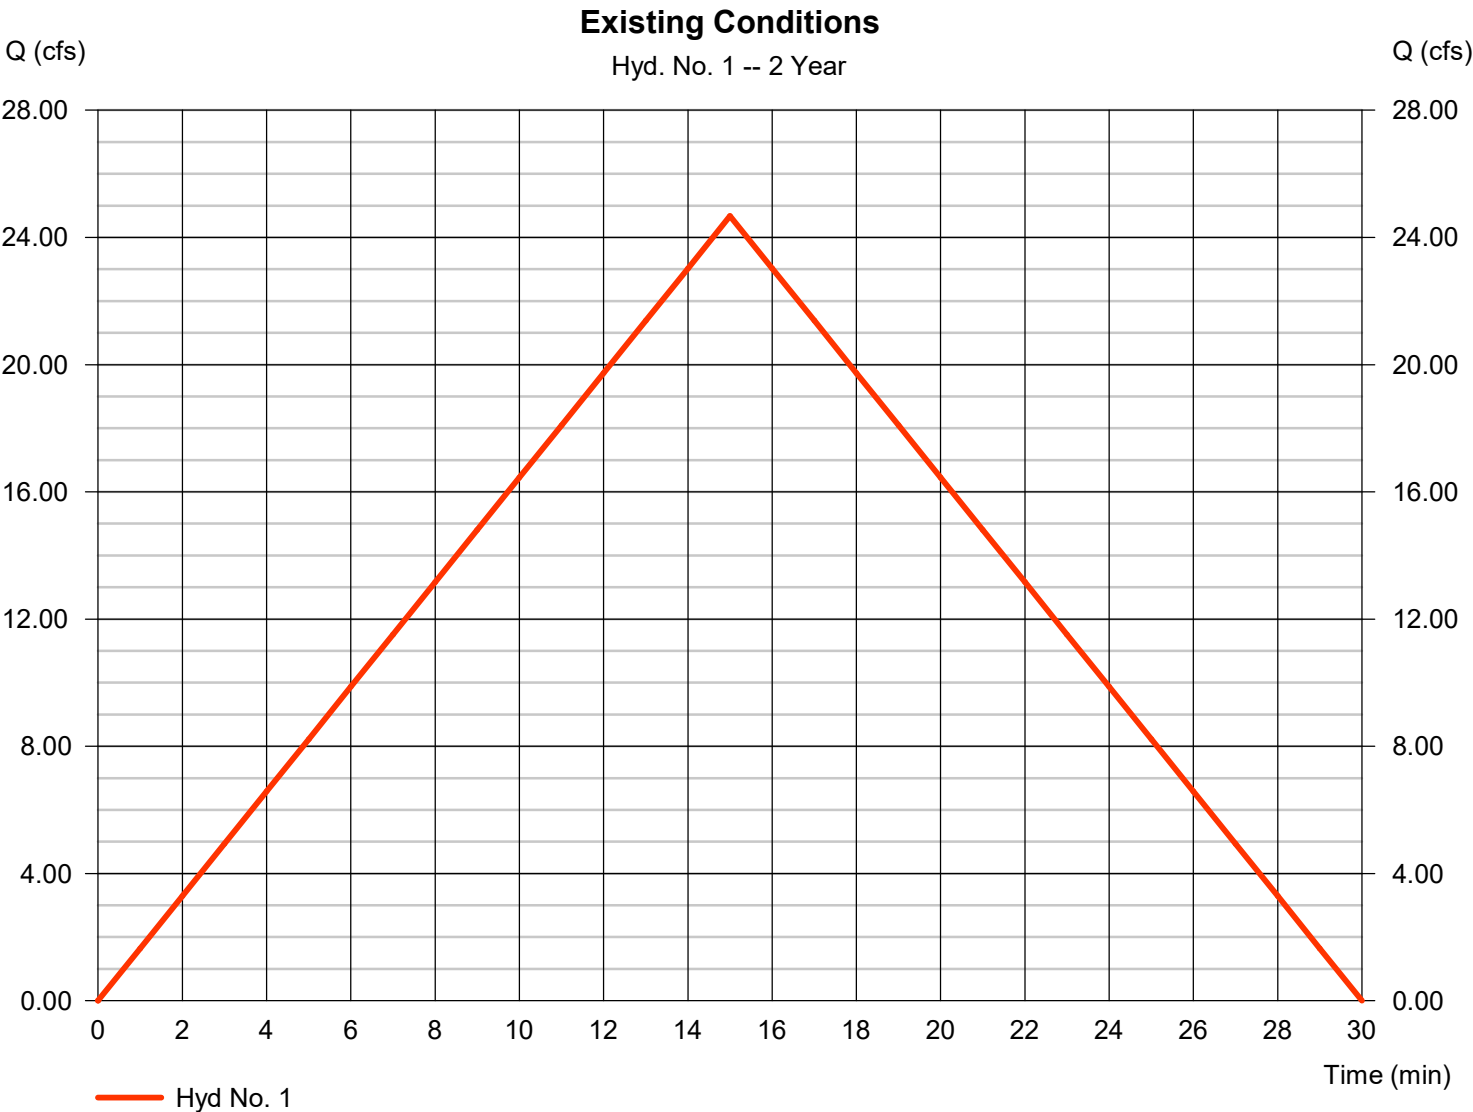

TR55 Tc Worksheet

Hydraflow Hydrographs Extension for Autodesk® Civil 3D® by Autodesk, Inc. v2023

Hyd. No. 1

Existing Conditions

<u>Description</u>	<u>A</u>	<u>B</u>	<u>C</u>	<u>Totals</u>
Sheet Flow				
Manning's n-value	= 0.011	0.011	0.011	
Flow length (ft)	= 300.0	0.0	0.0	
Two-year 24-hr precip. (in)	= 3.31	0.00	0.00	
Land slope (%)	= 0.43	0.00	0.00	
Travel Time (min)	= 5.31	+	0.00	+
			0.00	= 5.31
Shallow Concentrated Flow				
Flow length (ft)	= 745.00	0.00	0.00	
Watercourse slope (%)	= 0.43	0.00	0.00	
Surface description	= Paved	Paved	Paved	
Average velocity (ft/s)	=1.33	0.00	0.00	
Travel Time (min)	= 9.31	+	0.00	+
			0.00	= 9.31
Channel Flow				
X sectional flow area (sqft)	= 0.00	0.00	0.00	
Wetted perimeter (ft)	= 0.00	0.00	0.00	
Channel slope (%)	= 0.00	0.00	0.00	
Manning's n-value	= 0.015	0.015	0.015	
Velocity (ft/s)	=0.00	0.00	0.00	
Flow length (ft)	(0)0.0	0.0	0.0	
Travel Time (min)	= 0.00	+	0.00	+
			0.00	= 0.00
Total Travel Time, Tc				15.00 min


Hydrograph Report

Hyd. No. 2

Proposed Conditions

Hydrograph type	= Rational	Peak discharge	= 48.84 cfs
Storm frequency	= 2 yrs	Time to peak	= 7 min
Time interval	= 1 min	Hyd. volume	= 20,511 cuft
Drainage area	= 11.120 ac	Runoff coeff.	= 0.97*
Intensity	= 4.527 in/hr	Tc by TR55	= 7.00 min
IDF Curve	= Rainfall NJ NOAA Data RCJ.IDF	Asc/Rec limb fact	= 1/1

* Composite (Area/C) = [(0.900 x 0.99) + (0.470 x 0.45) + (9.750 x 0.99)] / 11.120

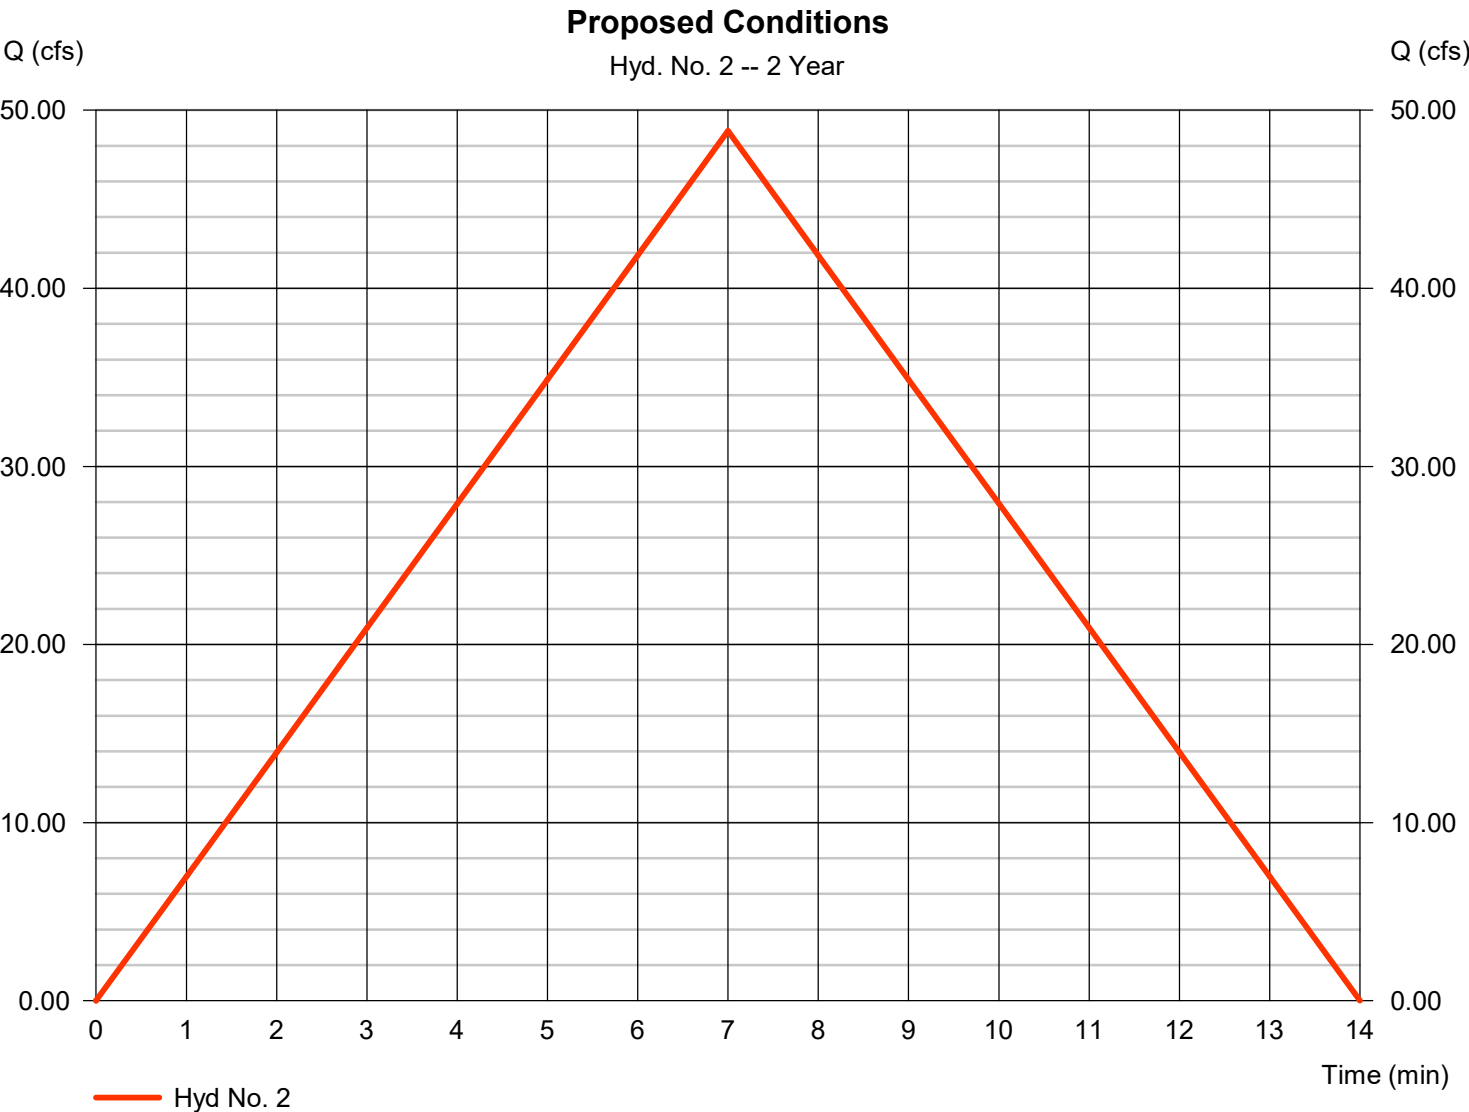

TR55 Tc Worksheet

Hydraflow Hydrographs Extension for Autodesk® Civil 3D® by Autodesk, Inc. v2023

Hyd. No. 2

Proposed Conditions

<u>Description</u>	<u>A</u>	<u>B</u>	<u>C</u>	<u>Totals</u>			
Sheet Flow							
Manning's n-value	= 0.011	0.011	0.011				
Flow length (ft)	= 300.0	0.0	0.0				
Two-year 24-hr precip. (in)	= 3.31	0.00	0.00				
Land slope (%)	= 0.50	0.00	0.00				
Travel Time (min)	= 5.00	+	0.00	+	0.00	=	5.00
Shallow Concentrated Flow							
Flow length (ft)	= 147.00	0.00	0.00				
Watercourse slope (%)	= 0.50	0.00	0.00				
Surface description	= Paved	Paved	Paved				
Average velocity (ft/s)	=1.44	0.00	0.00				
Travel Time (min)	= 1.70	+	0.00	+	0.00	=	1.70
Channel Flow							
X sectional flow area (sqft)	= 0.00	0.00	0.00				
Wetted perimeter (ft)	= 0.00	0.00	0.00				
Channel slope (%)	= 0.00	0.00	0.00				
Manning's n-value	= 0.015	0.015	0.015				
Velocity (ft/s)	=0.00	0.00	0.00				
Flow length (ft)	(0)0.0	0.0	0.0				
Travel Time (min)	= 0.00	+	0.00	+	0.00	=	0.00
Total Travel Time, Tc				7.00 min			

Hydrograph Summary Report

Hydraflow Hydrographs Extension for Autodesk® Civil 3D® by Autodesk, Inc. v2023

Hyd. No.	Hydrograph type (origin)	Peak flow (cfs)	Time interval (min)	Time to Peak (min)	Hyd. volume (cuft)	Inflow hyd(s)	Maximum elevation (ft)	Total strge used (cuft)	Hydrograph Description
1	Rational	33.06	1	15	29,753	-----	-----	-----	Existing Conditions
2	Rational	64.12	1	7	26,931	-----	-----	-----	Proposed Conditions
CMC Yard Hydrographs.gpw					Return Period: 10 Year			Wednesday, 04 / 9 / 2025	

Hydrograph Report

Hyd. No. 1

Existing Conditions

Hydrograph type	= Rational	Peak discharge	= 33.06 cfs
Storm frequency	= 10 yrs	Time to peak	= 15 min
Time interval	= 1 min	Hyd. volume	= 29,753 cuft
Drainage area	= 11.120 ac	Runoff coeff.	= 0.66*
Intensity	= 4.504 in/hr	Tc by TR55	= 15.00 min
IDF Curve	= Rainfall NJ NOAA Data RCJ.IDF	Asc/Rec limb fact	= 1/1

* Composite (Area/C) = [(0.900 x 0.99) + (1.150 x 0.45) + (9.070 x 0.65)] / 11.120




Hydrograph Report

Hyd. No. 2

Proposed Conditions

Hydrograph type	= Rational	Peak discharge	= 64.12 cfs
Storm frequency	= 10 yrs	Time to peak	= 7 min
Time interval	= 1 min	Hyd. volume	= 26,931 cuft
Drainage area	= 11.120 ac	Runoff coeff.	= 0.97*
Intensity	= 5.945 in/hr	Tc by TR55	= 7.00 min
IDF Curve	= Rainfall NJ NOAA Data RCJ.IDF	Asc/Rec limb fact	= 1/1

* Composite (Area/C) = [(0.900 x 0.99) + (0.470 x 0.45) + (9.750 x 0.99)] / 11.120

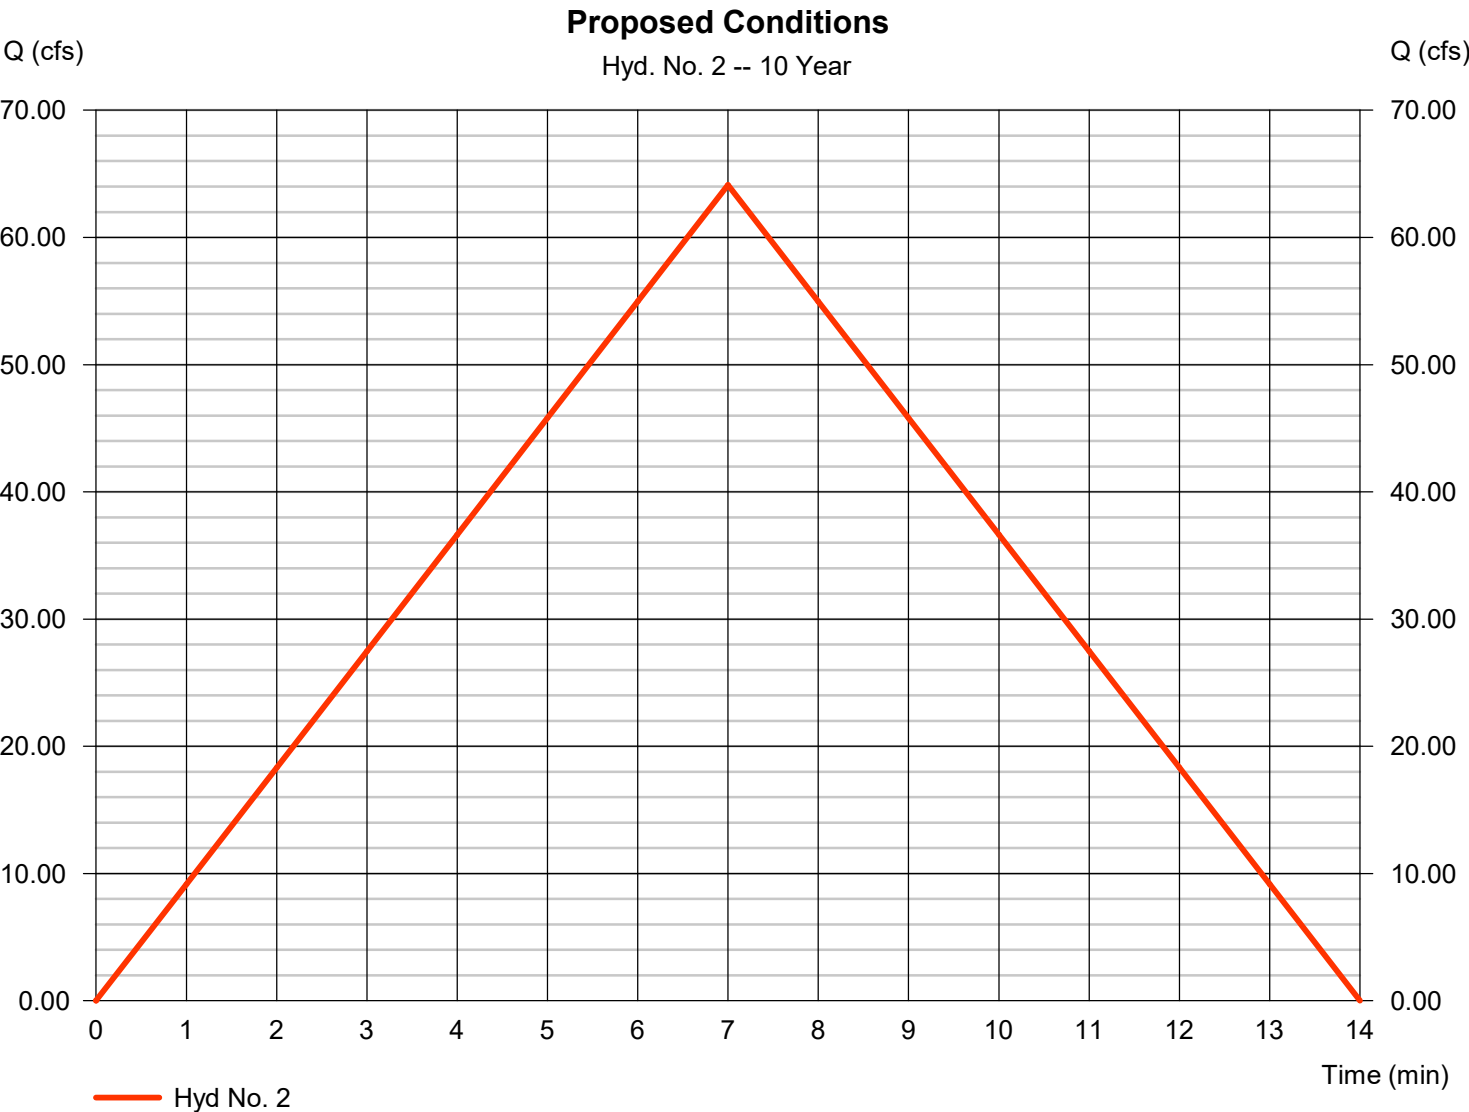

Hydrograph Summary Report

Hydraflow Hydrographs Extension for Autodesk® Civil 3D® by Autodesk, Inc. v2023

Hyd. No.	Hydrograph type (origin)	Peak flow (cfs)	Time interval (min)	Time to Peak (min)	Hyd. volume (cuft)	Inflow hyd(s)	Maximum elevation (ft)	Total strge used (cuft)	Hydrograph Description
1	Rational	43.02	1	15	38,714	-----	-----	-----	Existing Conditions
2	Rational	82.28	1	7	34,559	-----	-----	-----	Proposed Conditions
CMC Yard Hydrographs.gpw					Return Period: 100 Year			Wednesday, 04 / 9 / 2025	

Hydrograph Report

Hydraflow Hydrographs Extension for Autodesk® Civil 3D® by Autodesk, Inc. v2023


Wednesday, 04 / 9 / 2025

Hyd. No. 1

Existing Conditions

Hydrograph type	= Rational	Peak discharge	= 43.02 cfs
Storm frequency	= 100 yrs	Time to peak	= 15 min
Time interval	= 1 min	Hyd. volume	= 38,714 cuft
Drainage area	= 11.120 ac	Runoff coeff.	= 0.66*
Intensity	= 5.861 in/hr	Tc by TR55	= 15.00 min
IDF Curve	= Rainfall NJ NOAA Data RCJ.IDF	Asc/Rec limb fact	= 1/1

* Composite (Area/C) = $[(0.900 \times 0.99) + (1.150 \times 0.45) + (9.070 \times 0.65)] / 11.120$

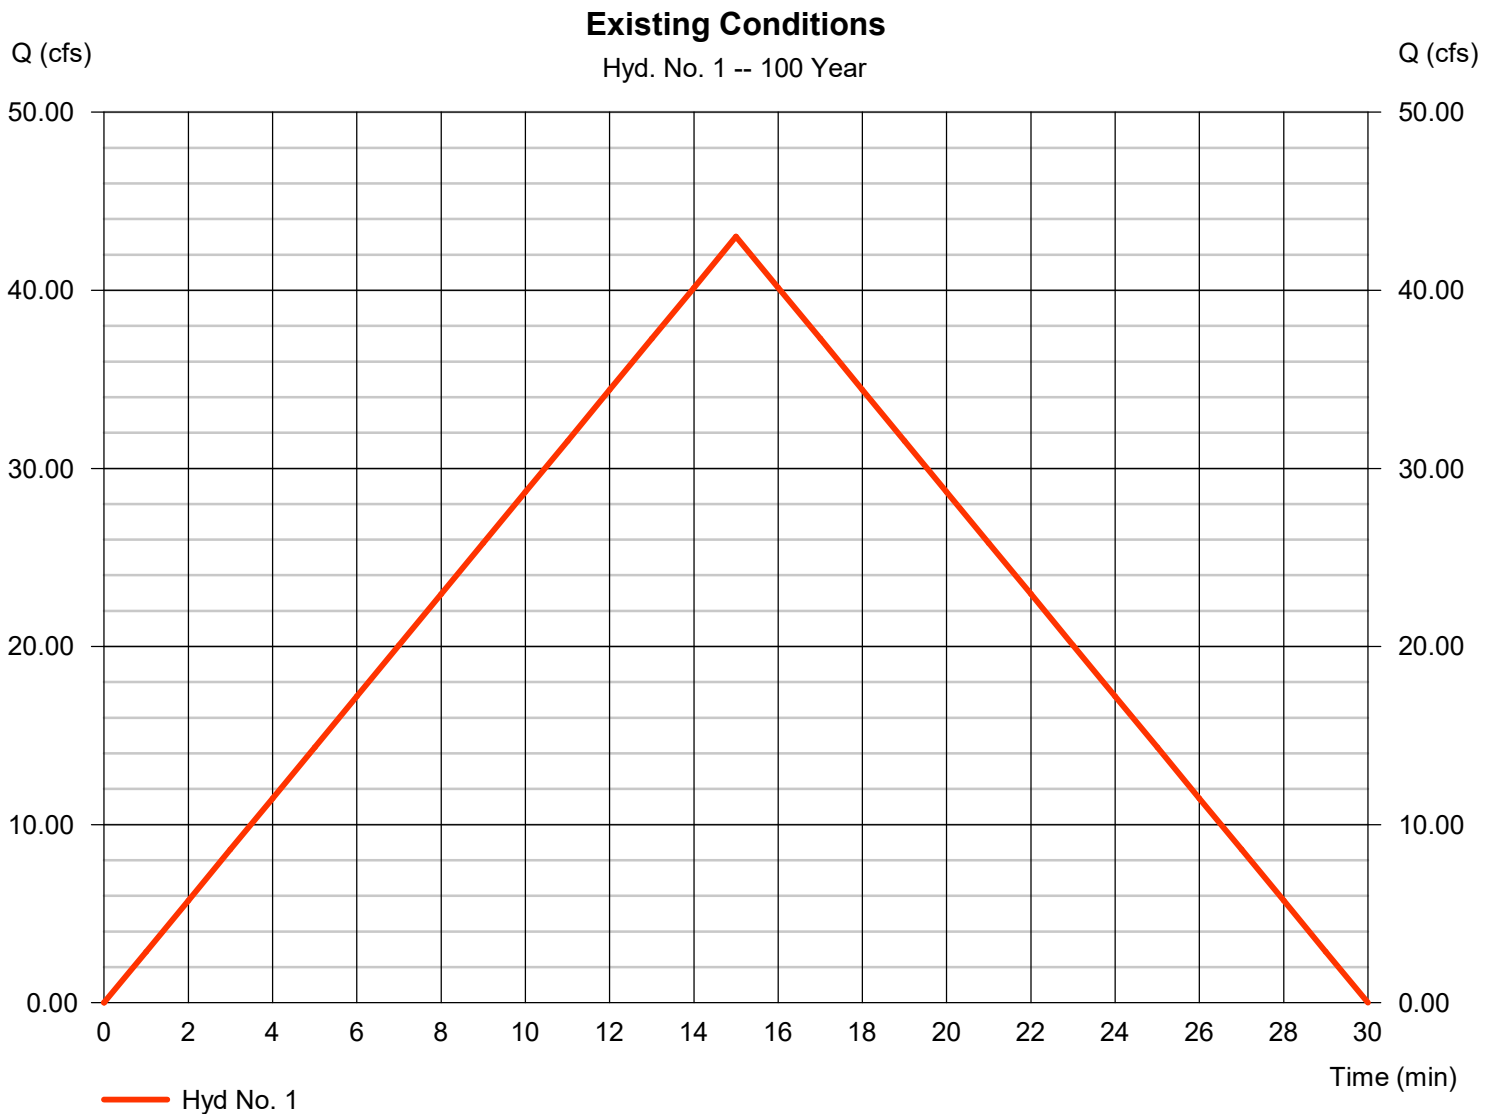


Hydrograph Report

Hyd. No. 2

Proposed Conditions

Hydrograph type	= Rational	Peak discharge	= 82.28 cfs
Storm frequency	= 100 yrs	Time to peak	= 7 min
Time interval	= 1 min	Hyd. volume	= 34,559 cuft
Drainage area	= 11.120 ac	Runoff coeff.	= 0.97*
Intensity	= 7.629 in/hr	Tc by TR55	= 7.00 min
IDF Curve	= Rainfall NJ NOAA Data RCJ.IDF	Asc/Rec limb fact	= 1/1

* Composite (Area/C) = [(0.900 x 0.99) + (0.470 x 0.45) + (9.750 x 0.99)] / 11.120

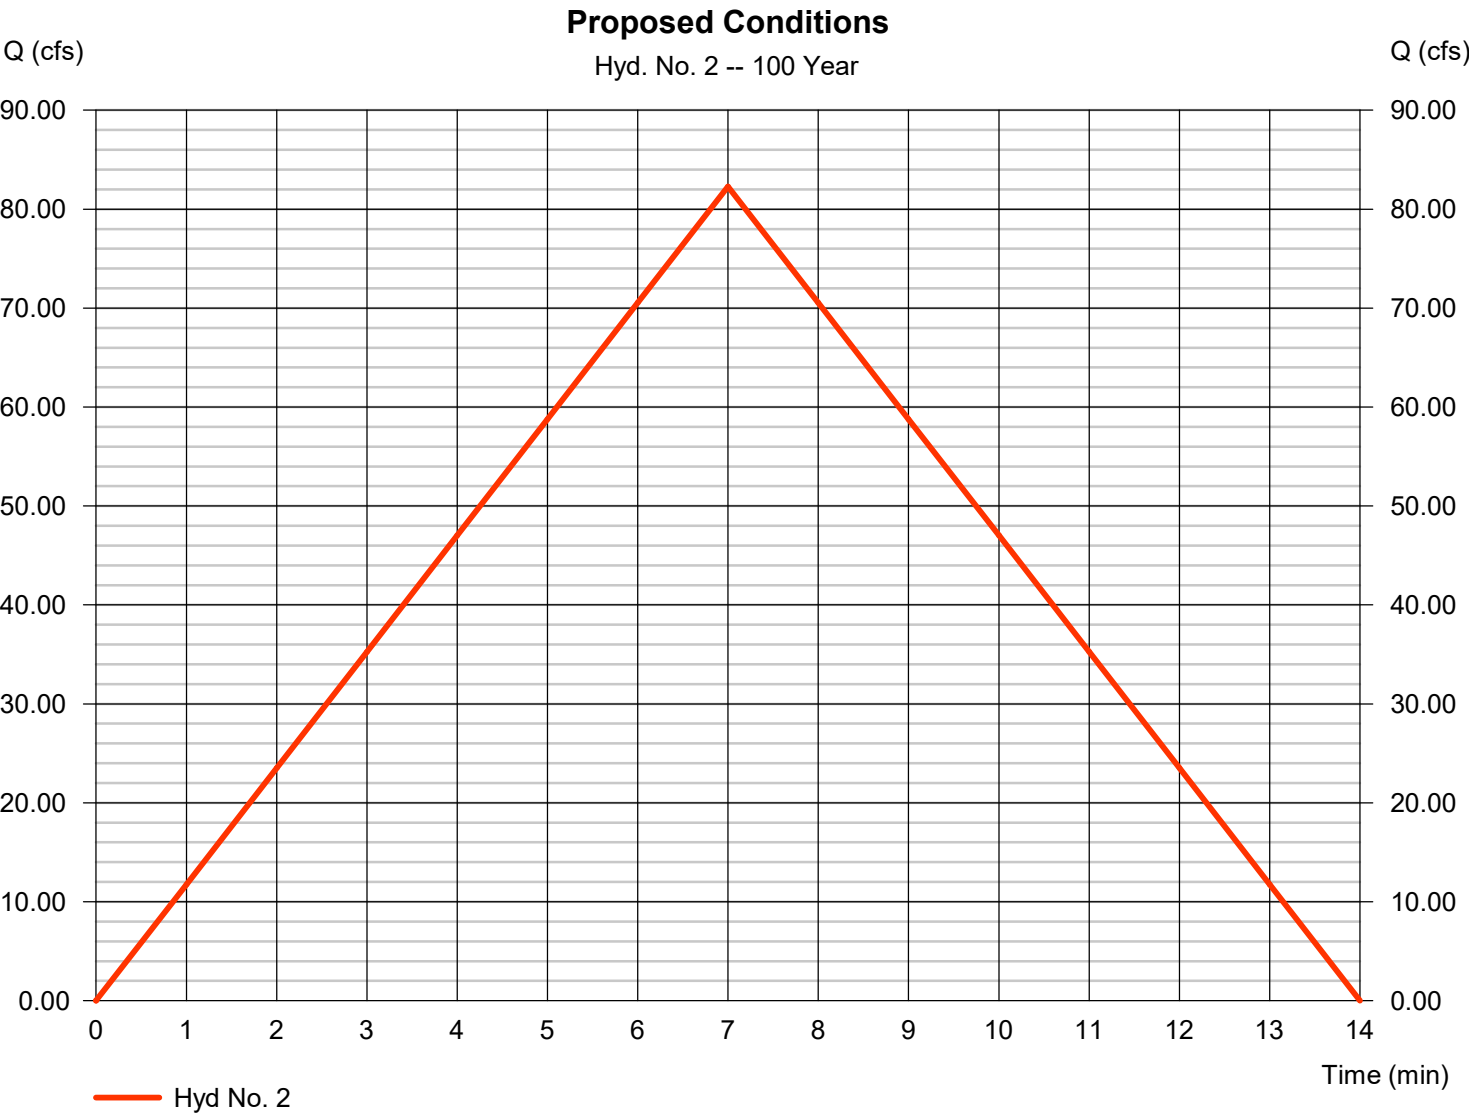

Hydraflow Rainfall Report

Hydraflow Hydrographs Extension for Autodesk® Civil 3D® by Autodesk, Inc. v2023

Wednesday, 04 / 9 / 2025

Return Period (Yrs)	Intensity-Duration-Frequency Equation Coefficients (FHA)			
	B	D	E	(N/A)
1	0.0000	0.0000	0.0000	-----
2	64.1137	13.0000	0.8848	-----
3	0.0000	0.0000	0.0000	-----
5	0.0000	0.0000	0.0000	-----
10	65.3481	12.5000	0.8070	-----
25	0.0000	0.0000	0.0000	-----
50	0.0000	0.0000	0.0000	-----
100	47.5005	9.2000	0.6567	-----

File name: Rainfall NJ NOAA Data RCJ.IDF

$$\text{Intensity} = B / (T_c + D)^E$$

Return Period (Yrs)	Intensity Values (in/hr)											
	5 min	10	15	20	25	30	35	40	45	50	55	60
1	0.00	0.00	0.00	0.00	0.00	0.00	0.00	0.00	0.00	0.00	0.00	0.00
2	4.97	4.00	3.36	2.91	2.57	2.30	2.09	1.91	1.77	1.64	1.53	1.44
3	0.00	0.00	0.00	0.00	0.00	0.00	0.00	0.00	0.00	0.00	0.00	0.00
5	0.00	0.00	0.00	0.00	0.00	0.00	0.00	0.00	0.00	0.00	0.00	0.00
10	6.49	5.30	4.50	3.94	3.51	3.17	2.90	2.67	2.48	2.32	2.18	2.06
25	0.00	0.00	0.00	0.00	0.00	0.00	0.00	0.00	0.00	0.00	0.00	0.00
50	0.00	0.00	0.00	0.00	0.00	0.00	0.00	0.00	0.00	0.00	0.00	0.00
100	8.32	6.82	5.86	5.18	4.67	4.27	3.95	3.68	3.45	3.26	3.09	2.94

T_c = time in minutes. Values may exceed 60.

p. file name: Z:\24331 - EMR (Camden) - Atlantic Avenue Peddler Yard\Design\Drainage\Precipitation, Camden NJ.pcp

Storm Distribution	Rainfall Precipitation Table (in)							
	1-yr	2-yr	3-yr	5-yr	10-yr	25-yr	50-yr	100-yr
SCS 24-hour	0.00	0.00	0.00	3.30	0.00	5.77	6.80	0.00
SCS 6-Hr	0.00	0.00	0.00	0.00	0.00	0.00	0.00	0.00
Huff-1st	0.00	0.00	0.00	2.75	0.00	5.38	6.50	0.00
Huff-2nd	0.00	0.00	0.00	0.00	0.00	0.00	0.00	0.00
Huff-3rd	0.00	0.00	0.00	0.00	0.00	0.00	0.00	0.00
Huff-4th	0.00	0.00	0.00	0.00	0.00	0.00	0.00	0.00
Huff-Indy	0.00	0.00	0.00	0.00	0.00	0.00	0.00	0.00
Custom	0.00	3.31	0.00	2.80	5.06	5.25	6.00	8.52

$$Q_{2p} = 0.5 Q_{2e}$$

Storm Duration	Rainfall Intensity	Inflow Rate	Outflow Rate	Storage Rate	Required Storage	ft ³	ac-ft
0.083	4.966	53.569	12.335	41.234	0.29	12,473.27	
0.167	3.998	43.122	12.335	30.787	0.43	18,626.22	
0.250	3.359	36.232	12.335	23.897	0.50	21,686.70	
0.400	2.625	28.312	12.335	15.977	0.53	23,198.63	0.53
0.417	2.564	27.652	12.335	15.317	0.53	23,166.42	
0.500	2.298	24.786	12.335	12.451	0.52	22,598.91	
0.583	2.085	22.487	12.335	10.152	0.49	21,496.79	
0.667	1.910	20.599	12.335	8.264	0.46	19,998.78	
0.750	1.763	19.019	12.335	6.684	0.42	18,198.14	
0.833	1.639	17.677	12.335	5.342	0.37	16,160.10	
0.917	1.532	16.522	12.335	4.187	0.32	13,931.79	
1.000	1.439	15.516	12.335	3.181	0.27	11,548.18	
2.000	0.846	9.125	12.335	-3.210	-0.54	-23,306.46	
3.000	0.608	6.563	12.335	-5.772	-1.44	-62,855.64	
4.000	0.479	5.165	12.335	-7.170	-2.39	-104,108.85	
5.000	0.397	4.278	12.335	-8.057	-3.36	-146,228.85	
6.000	0.340	3.663	12.335	-8.672	-4.34	-188,870.62	
7.000	0.298	3.210	12.335	-9.125	-5.32	-231,860.13	
8.000	0.265	2.862	12.335	-9.473	-6.32	-275,097.79	
9.000	0.240	2.585	12.335	-9.750	-7.31	-318,521.39	
10.000	0.219	2.360	12.335	-9.975	-8.31	-362,089.57	
11.000	0.201	2.173	12.335	-10.162	-9.32	-405,773.39	
12.000	0.187	2.015	12.335	-10.320	-10.32	-449,551.87	
13.000	0.174	1.879	12.335	-10.456	-11.33	-493,409.28	
14.000	0.163	1.762	12.335	-10.573	-12.34	-537,333.55	
15.000	0.154	1.659	12.335	-10.676	-13.35	-581,315.19	
16.000	0.145	1.568	12.335	-10.767	-14.36	-625,346.63	
17.000	0.138	1.487	12.335	-10.848	-15.37	-669,421.70	
18.000	0.131	1.415	12.335	-10.920	-16.38	-713,535.34	
19.000	0.125	1.349	12.335	-10.986	-17.39	-757,683.31	
20.000	0.120	1.290	12.335	-11.045	-18.41	-801,862.07	
21.000	0.115	1.236	12.335	-11.099	-19.42	-846,068.57	
22.000	0.110	1.187	12.335	-11.148	-20.44	-890,300.23	
23.000	0.106	1.141	12.335	-11.194	-21.45	-934,554.81	
24.000	0.102	1.100	12.335	-11.235	-22.47	-978,830.34	
25.000	0.098	1.061	12.335	-11.274	-23.49	-1,023,125.13	
26.000	0.095	1.025	12.335	-11.310	-24.50	-1,067,437.66	
27.000	0.092	0.992	12.335	-11.343	-25.52	-1,111,766.61	
28.000	0.089	0.960	12.335	-11.375	-26.54	-1,156,110.78	
29.000	0.086	0.931	12.335	-11.404	-27.56	-1,200,469.13	
30.000	0.084	0.904	12.335	-11.431	-28.58	-1,244,840.68	
31.000	0.081	0.878	12.335	-11.457	-29.60	-1,289,224.60	
32.000	0.079	0.854	12.335	-11.481	-30.62	-1,333,620.09	
33.000	0.077	0.831	12.335	-11.504	-31.64	-1,378,026.47	
34.000	0.075	0.810	12.335	-11.525	-32.65	-1,422,443.08	
35.000	0.073	0.789	12.335	-11.546	-33.67	-1,466,869.35	
36.000	0.071	0.770	12.335	-11.565	-34.69	-1,511,304.74	
37.000	0.070	0.752	12.335	-11.583	-35.72	-1,555,748.76	
38.000	0.068	0.734	12.335	-11.601	-36.74	-1,600,200.96	
39.000	0.067	0.718	12.335	-11.617	-37.76	-1,644,660.92	
40.000	0.065	0.702	12.335	-11.633	-38.78	-1,689,128.25	
41.000	0.064	0.687	12.335	-11.648	-39.80	-1,733,602.60	
42.000	0.062	0.672	12.335	-11.663	-40.82	-1,778,083.64	
43.000	0.061	0.659	12.335	-11.676	-41.84	-1,822,571.07	
44.000	0.060	0.645	12.335	-11.690	-42.86	-1,867,064.58	
45.000	0.059	0.633	12.335	-11.702	-43.88	-1,911,563.92	
46.000	0.058	0.621	12.335	-11.714	-44.91	-1,956,068.84	
47.000	0.056	0.609	12.335	-11.726	-45.93	-2,000,579.11	
48.000	0.055	0.598	12.335	-11.737	-46.95	-2,045,094.50	
49.000	0.054	0.587	12.335	-11.748	-47.97	-2,089,614.80	
50.000	0.053	0.577	12.335	-11.758	-48.99	-2,134,139.83	
51.000	0.053	0.567	12.335	-11.768	-50.02	-2,178,669.41	
52.000	0.052	0.557	12.335	-11.778	-51.04	-2,223,203.36	
53.000	0.051	0.548	12.335	-11.787	-52.06	-2,267,741.51	
54.000	0.050	0.539	12.335	-11.796	-53.08	-2,312,283.73	
55.000	0.049	0.530	12.335	-11.805	-54.11	-2,356,829.86	
56.000	0.048	0.522	12.335	-11.813	-55.13	-2,401,379.76	
57.000	0.048	0.514	12.335	-11.821	-56.15	-2,445,933.31	

$$Q_{10p} = 0.75 Q_{10e}$$

Storm Duration	Rainfall Intensity	Inflow Rate	Outflow Rate	Storage Rate	Required Storage	ft ³	ac-ft
0.083	6.488	69.981	24.795	45.186	0.31	13,668.62	
0.167	5.297	57.134	24.795	32.339	0.45	19,565.33	
0.250	4.505	48.592	24.795	23.797	0.50	21,596.04	0.50
0.400	3.585	38.667	24.795	13.872	0.46	20,141.89	
0.417	3.507	37.833	24.795	13.038	0.45	19,719.29	
0.500	3.170	34.198	24.795	9.403	0.39	17,066.19	
0.583	2.898	31.262	24.795	6.467	0.31	13,693.92	
0.667	2.673	28.836	24.795	4.041	0.22	9,780.06	
0.750	2.484	26.795	24.795	2.000	0.13	5,445.52	
0.833	2.323	25.051	24.795	0.256	0.02	775.90	
0.917	2.183	23.543	24.795	-1.252	-0.10	-4,166.23	
1.000	2.060	22.224	24.795	-2.571	-0.21	-9,333.88	
2.000	1.266	13.661	24.795	-11.134	-1.86	-80,833.27	
3.000	0.937	10.106	24.795	-14.689	-3.67	-159,964.75	
4.000	0.753	8.119	24.795	-16.676	-5.56	-242,140.58	
5.000	0.634	6.835	24.795	-17.960	-7.48	-325,966.48	
6.000	0.550	5.932	24.795	-18.863	-9.43	-410,833.53	
7.000	0.488	5.259	24.795	-19.536	-11.40	-496,420.57	
8.000	0.439	4.735	24.795	-20.060	-13.37	-582,537.02	
9.000	0.400	4.316	24.795	-20.479	-15.36	-669,060.22	
10.000	0.368	3.971	24.795	-20.824	-17.35	-755,906.45	
11.000	0.341	3.683	24.795	-21.112	-19.35	-843,015.90	
12.000	0.319	3.437	24.795	-21.358	-21.36	-930,344.30	
13.000	0.299	3.226	24.795	-21.569	-23.37	-1,017,857.92	
14.000	0.282	3.041	24.795	-21.754	-25.38	-1,105,530.44	
15.000	0.267	2.879	24.795	-21.916	-27.40	-1,193,340.92	
16.000	0.254	2.735	24.795	-22.060	-29.41	-1,281,272.38	
17.000	0.242	2.606	24.795	-22.189	-31.44	-1,369,310.91	
18.000	0.231	2.489	24.795	-22.306	-33.46	-1,457,444.90	
19.000	0.221	2.384	24.795	-22.411	-35.48	-1,545,664.58	
20.000	0.212	2.289	24.795	-22.506	-37.51	-1,633,961.67	
21.000	0.204	2.201	24.795	-22.594	-39.54	-1,722,329.05	
22.000	0.197	2.121	24.795	-22.674	-41.57	-1,810,760.57	
23.000	0.190	2.047	24.795	-22.748	-43.60	-1,899,250.88	
24.000	0.183	1.978	24.795	-22.817	-45.63	-1,987,795.29	
25.000	0.178	1.915	24.795	-22.880	-47.67	-2,076,389.66	
26.000	0.172	1.855	24.795	-22.940	-49.70	-2,165,030.33	
27.000	0.167	1.800	24.795	-22.995	-51.74	-2,253,714.03	
28.000	0.162	1.749	24.795	-23.046	-53.77	-2,342,437.85	
29.000	0.158	1.700	24.795	-23.095	-55.81	-2,431,199.16	
30.000	0.153	1.655	24.795	-23.140	-57.85	-2,519,995.60	
31.000	0.149	1.612	24.795	-23.183	-59.89	-2,608,825.02	
32.000	0.146	1.571	24.795	-23.224	-61.93	-2,697,685.47	
33.000	0.142	1.533	24.795	-23.262	-63.97	-2,786,575.18	
34.000	0.139	1.497	24.795	-23.298	-66.01	-2,875,492.54	
35.000	0.136	1.462	24.795	-23.333	-68.05	-2,964,436.05	
36.000	0.133	1.429	24.795	-23.366	-70.10	-3,053,404.35	
37.000	0.130	1.398	24.795	-23.397	-72.14	-3,142,396.18	
38.000	0.127	1.369	24.795	-23.426	-74.18	-3,231,410.38	
39.000	0.124	1.341	24.795	-23.454	-76.23	-3,320,445.88	
40.000	0.122	1.314	24.795	-23.481	-78.27	-3,409,501.67	
41.000	0.119	1.288	24.795	-23.507	-80.32	-3,498,576.84	
42.000	0.117	1.263	24.795	-23.532	-82.36	-3,587,670.51	
43.000	0.115	1.239	24.795	-23.556	-84.41	-3,676,781.89	
44.000	0.113	1.217	24.795	-23.578	-86.45	-3,765,910.23	
45.000	0.111	1.195	24.795	-23.600	-88.50	-3,855,054.82	
46.000	0.109	1.174	24.795	-23.621	-90.55	-3,944,215.00	
47.000	0.107	1.154	24.795	-23.641	-92.59	-4,033,390.15	
48.000	0.105	1.135	24.795	-23.660	-94.64	-4,122,579.70	
49.000	0.103	1.116	24.795	-23.679	-96.69	-4,211,783.10	
50.000	0.102	1.098	24.795	-23.697	-98.74	-4,300,999.83	
51.000	0.100	1.081	24.795	-23.714	-100.79	-4,390,229.41	
52.000	0.099	1.064	24.795	-23.731	-102.83	-4,479,471.38	
53.000	0.097	1.048	24.795	-23.747	-104.88	-4,568,725.30	
54.000	0.096	1.032	24.795	-23.763	-106.93	-4,657,990.76	
55.000	0.094	1.017	24.795	-23.778	-108.98	-4,747,267.38	
56.000	0.093	1.002	24.795	-23.793	-111.03	-4,836,554.79	
57.000	0.092	0.988	24.795	-23.807	-113.08	-4,925,852.62	

$$Q_{100p} = 0.8 Q_{100e}$$

Storm Duration	Rainfall Intensity	Inflow Rate	Outflow Rate	Storage Rate	Required Storage	ft ³	ac-ft
0.083	8.311	89.645	34.416	55.229	0.38	16,706.76	
0.167	6.817	73.528	34.416	39.112	0.54	23,662.52	
0.250	5.855	63.156	34.416	28.740	0.60	26,081.28	0.60
0.400	4.757	51.309	34.416	16.893	0.56	24,528.29	
0.417	4.665	50.318	34.416	15.902	0.55	24,051.91	
0.500	4.265	46.003	34.416	11.587	0.48	21,031.21	
0.583	3.941	42.514	34.416	8.098	0.39	17,148.53	
0.667	3.674	39.624	34.416	5.208	0.29	12,603.33	
0.750	3.447	37.183	34.416	2.767	0.17	7,532.53	
0.833	3.253	35.088	34.416	0.672	0.05	2,034.09	
0.917	3.084	33.268	34.416	-1.148	-0.09	-3,819.44	
1.000	2.936	31.669	34.416	-2.747	-0.23	-9,972.88	
2.000	1.948	21.013	34.416	-13.403	-2.23	-97,308.68	
3.000	1.516	16.355	34.416	-18.061	-4.52	-196,687.76	
4.000	1.265	13.647	34.416	-20.769	-6.92	-301,561.31	
5.000	1.098	11.844	34.416	-22.572	-9.41	-409,685.00	
6.000	0.977	10.541	34.416	-23.875	-11.94	-519,994.05	
7.000	0.885	9.548	34.416	-24.868	-14.51	-631,890.61	
8.000	0.812	8.762	34.416	-25.654	-17.10	-745,001.87	
9.000	0.753	8.120	34.416	-26.296	-19.72	-859,077.93	
10.000	0.703	7.586	34.416	-26.830	-22.36	-973,942.20	
11.000	0.661	7.132	34.416	-27.284	-25.01	-1,089,464.75	
12.000	0.625	6.740	34.416	-27.676	-27.68	-1,205,546.87	
13.000	0.593	6.399	34.416	-28.017	-30.35	-1,322,111.62	
14.000	0.565	6.098	34.416	-28.318	-33.04	-1,439,097.72	
15.000	0.541	5.831	34.416	-28.585	-35.73	-1,556,455.45	
16.000	0.518	5.591	34.416	-28.825	-38.43	-1,674,143.91	
17.000	0.498	5.375	34.416	-29.041	-41.14	-1,792,128.93	
18.000	0.480	5.178	34.416	-29.238	-43.86	-1,910,381.69	
19.000	0.463	4.999	34.416	-29.417	-46.58	-2,028,877.62	
20.000	0.448	4.835	34.416	-29.581	-49.30	-2,147,595.54	
21.000	0.434	4.683	34.416	-29.733	-52.03	-2,266,517.11	
22.000	0.421	4.543	34.416	-29.873	-54.77	-2,385,626.29	
23.000	0.409	4.413	34.416	-30.003	-57.50	-2,504,908.99	
24.000	0.398	4.293	34.416	-30.123	-60.25	-2,624,352.72	
25.000	0.387	4.180	34.416	-30.236	-62.99	-2,743,946.39	
26.000	0.378	4.074	34.416	-30.342	-65.74	-2,863,680.08	
27.000	0.368	3.975	34.416	-30.441	-68.49	-2,983,544.87	
28.000	0.360	3.881	34.416	-30.535	-71.25	-3,103,532.74	
29.000	0.352	3.793	34.416	-30.623	-74.00	-3,223,636.41	
30.000	0.344	3.710	34.416	-30.706	-76.76	-3,343,849.27	
31.000	0.337	3.632	34.416	-30.784	-79.53	-3,464,165.31	
32.000	0.330	3.557	34.416	-30.859	-82.29	-3,584,579.01	
33.000	0.323	3.486	34.416	-30.930	-85.06	-3,705,085.33	
34.000	0.317	3.419	34.416	-30.997	-87.83	-3,825,679.61	
35.000	0.311	3.355	34.416	-31.061	-90.60	-3,946,357.58	
36.000	0.305	3.293	34.416	-31.123	-93.37	-4,067,115.28	
37.000	0.300	3.235	34.416	-31.181	-96.14	-4,187,949.05	
38.000	0.295	3.179	34.416	-31.237	-98.92	-4,308,855.48	
39.000	0.290	3.125	34.416	-31.291	-101.69	-4,429,831.40	
40.000	0.285	3.074	34.416	-31.342	-104.47	-4,550,873.87	
41.000	0.280	3.025	34.416	-31.391	-107.25	-4,671,980.14	
42.000	0.276	2.977	34.416	-31.439	-110.04	-4,793,147.62	
43.000	0.272	2.932	34.416	-31.484	-112.82	-4,914,373.90	
44.000	0.268	2.888	34.416	-31.528	-115.60	-5,035,656.73	
45.000	0.264	2.846	34.416	-31.570	-118.39	-5,156,993.97	
46.000	0.260	2.805	34.416	-31.611	-121.18	-5,278,383.62	
47.000	0.256	2.766	34.416	-31.650	-123.96	-5,399,823.80	
48.000	0.253	2.728	34.416	-31.688	-126.75	-5,521,312.72	
49.000	0.250	2.691	34.416	-31.725	-129.54	-5,642,848.70	
50.000	0.246	2.656	34.416	-31.760	-132.33	-5,764,430.16	
51.000	0.243	2.622	34.416	-31.794	-135.13	-5,886,055.59	
52.000	0.240	2.589	34.416	-31.827	-137.92	-6,007,723.56	
53.000	0.237	2.557	34.416	-31.859	-140.71	-6,129,432.71	
54.000	0.234	2.525	34.416	-31.891	-143.51	-6,251,181.76	
55.000	0.231	2.495	34.416	-31.921	-146.30	-6,372,969.49	
56.000	0.229	2.466	34.416	-31.950	-149.10	-6,494,794.73	
57.000	0.226	2.438	34.416	-31.978	-151.90	-6,616,656.37	

Stage (ft)	Elevation (ft)	Contour Area	Incremental Storage (cuft)	Total Storage (cuft)
0	0	16940	0	0
1	1	23060	19920	19920
2	2	28364	25664	45583
3	3	33756	31018	76601
4	4	39233	36457	113058

Pond Report

Pond No. 1 - <New Pond>

Pond Data

Contours -User-defined contour areas. Conic method used for volume calculation. Beginning Elevation = 0.00 ft

Stage / Storage Table

Stage (ft)	Elevation (ft)	Contour area (sqft)	Incr. Storage (cuft)	Total storage (cuft)
0.00	0.00	16,940	0	0
1.00	1.00	23,060	19,920	19,920
2.00	2.00	28,364	25,664	45,583
3.00	3.00	33,756	31,018	76,601
4.00	4.00	39,233	36,457	113,058

Culvert / Orifice Structures

	[A]	[B]	[C]	[PrfRsr]
Rise (in)	= 0.00	0.00	0.00	0.00
Span (in)	= 0.00	0.00	0.00	0.00
No. Barrels	= 0	0	0	0
Invert El. (ft)	= 0.00	0.00	0.00	0.00
Length (ft)	= 0.00	0.00	0.00	0.00
Slope (%)	= 0.00	0.00	0.00	n/a
N-Value	= .000	.000	.000	n/a
Orifice Coeff.	= 0.00	0.00	0.00	0.00
Multi-Stage	= n/a	No	No	No


Weir Structures

	[A]	[B]	[C]	[D]
Crest Len (ft)	= 0.00	0.00	0.00	0.00
Crest El. (ft)	= 0.00	0.00	0.00	0.00
Weir Coeff.	= 0.00	0.00	0.00	0.00
Weir Type	= ---	---	---	---
Multi-Stage	= No	No	No	No
Exfil.(in/hr)	= 0.000 (by Wet area)			
TW Elev. (ft)	= 0.00			



Note: Culvert/Orifice outflows are analyzed under inlet (ic) and outlet (oc) control. Weir risers checked for orifice conditions (ic) and submergence (s).



OVERALL SITE AREA: 11.122 acres
PERVIOUS AREA: 1.887 acres
IMPERVIOUS AREA: 9.235 acres

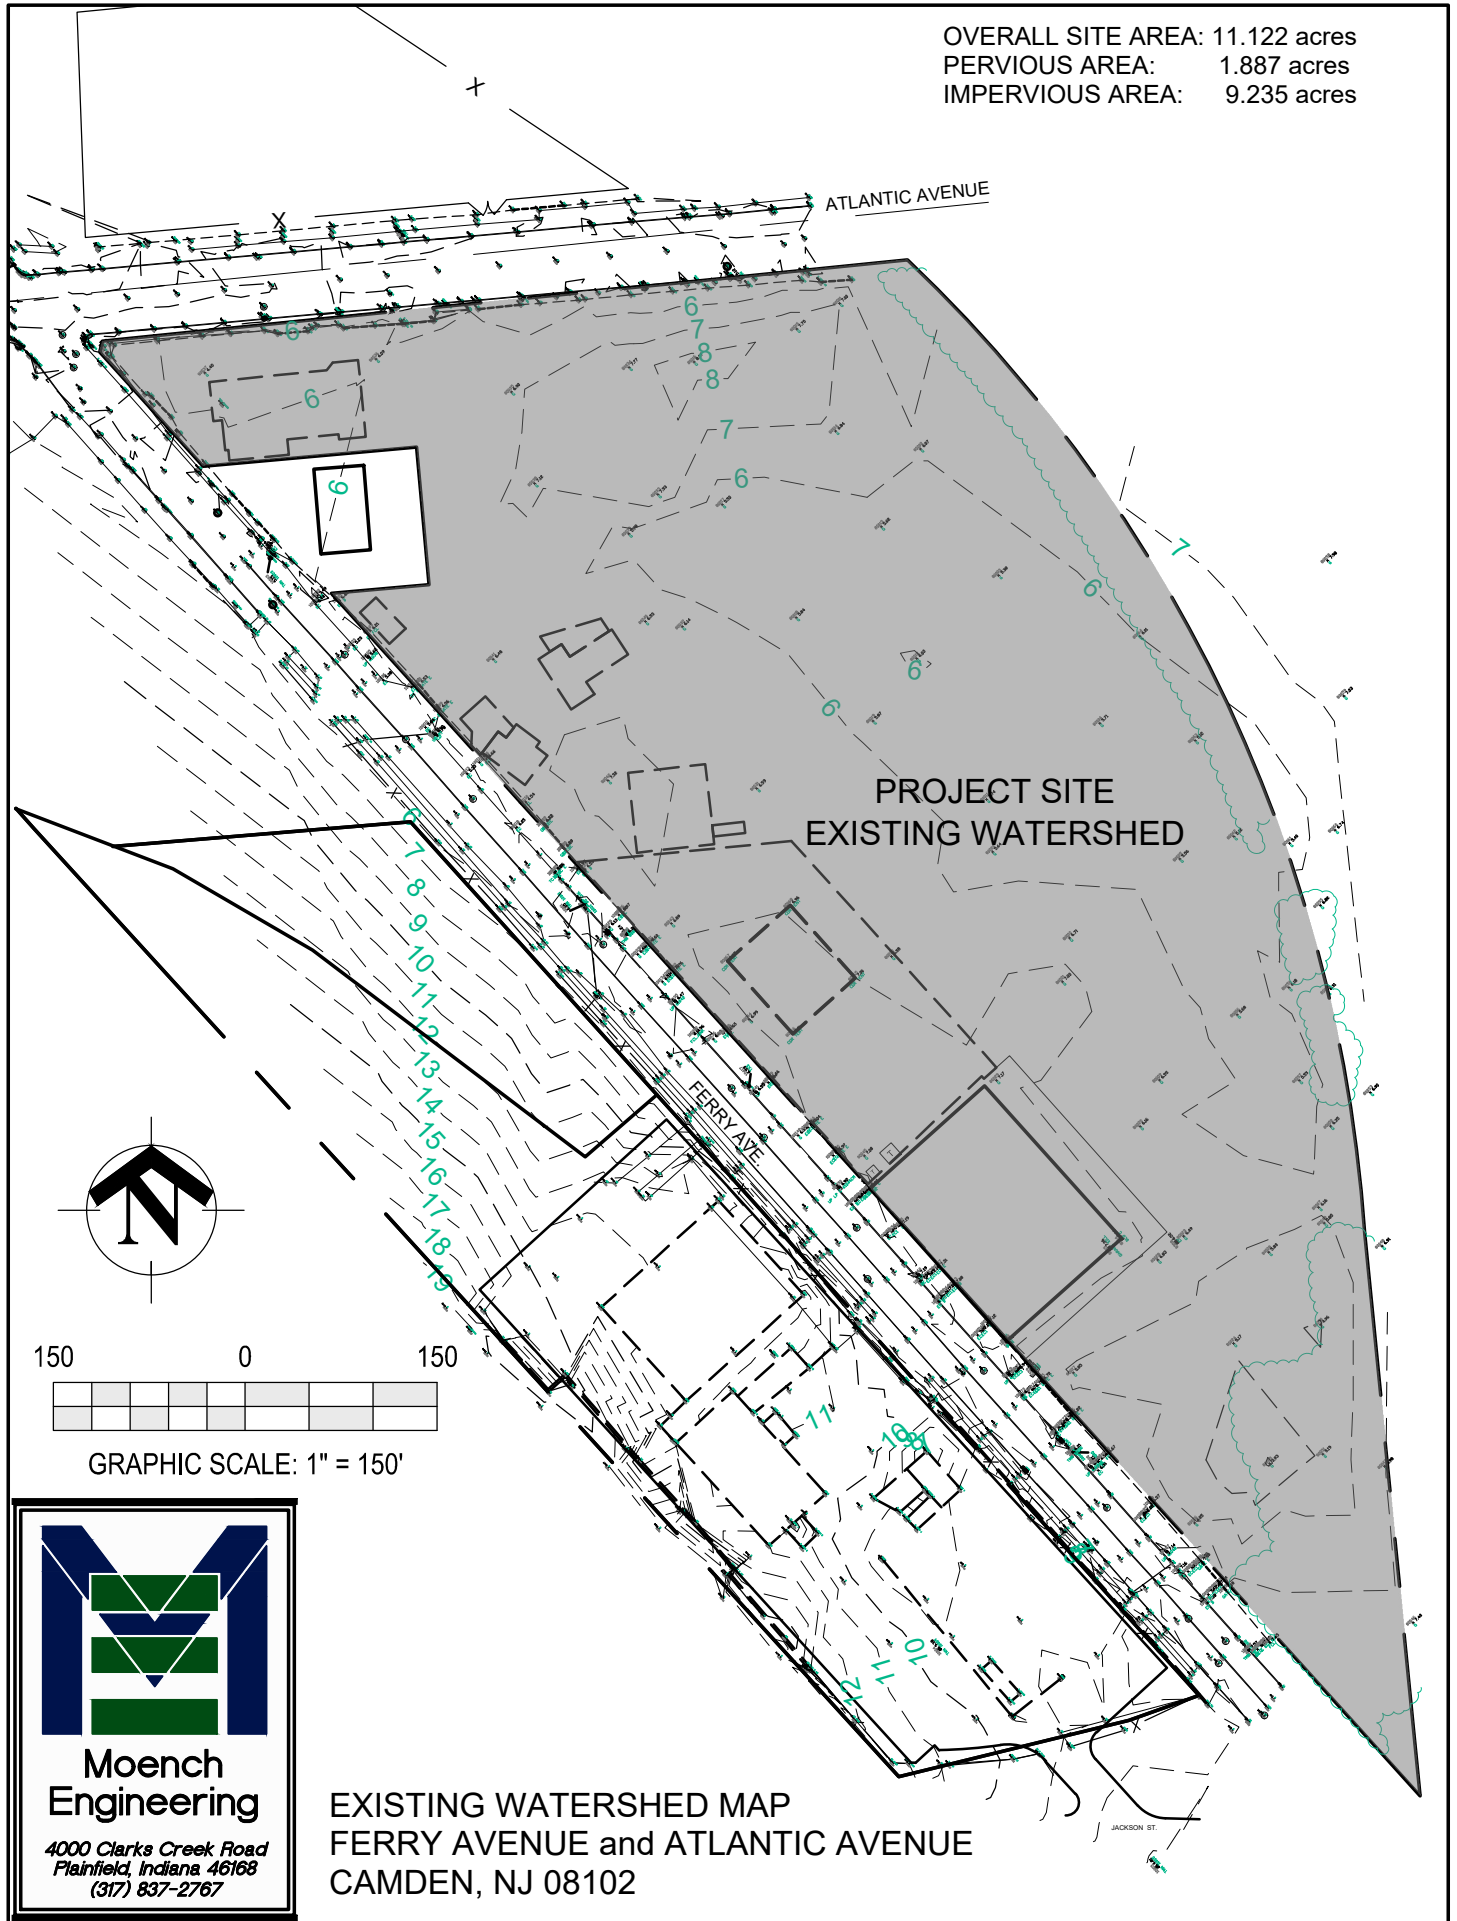

OVERALL SITE AREA: 11.122 acres
PERVIOUS AREA: 2.043 acres
IMPERVIOUS AREA: 9.079 acres

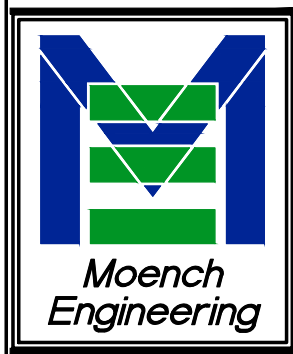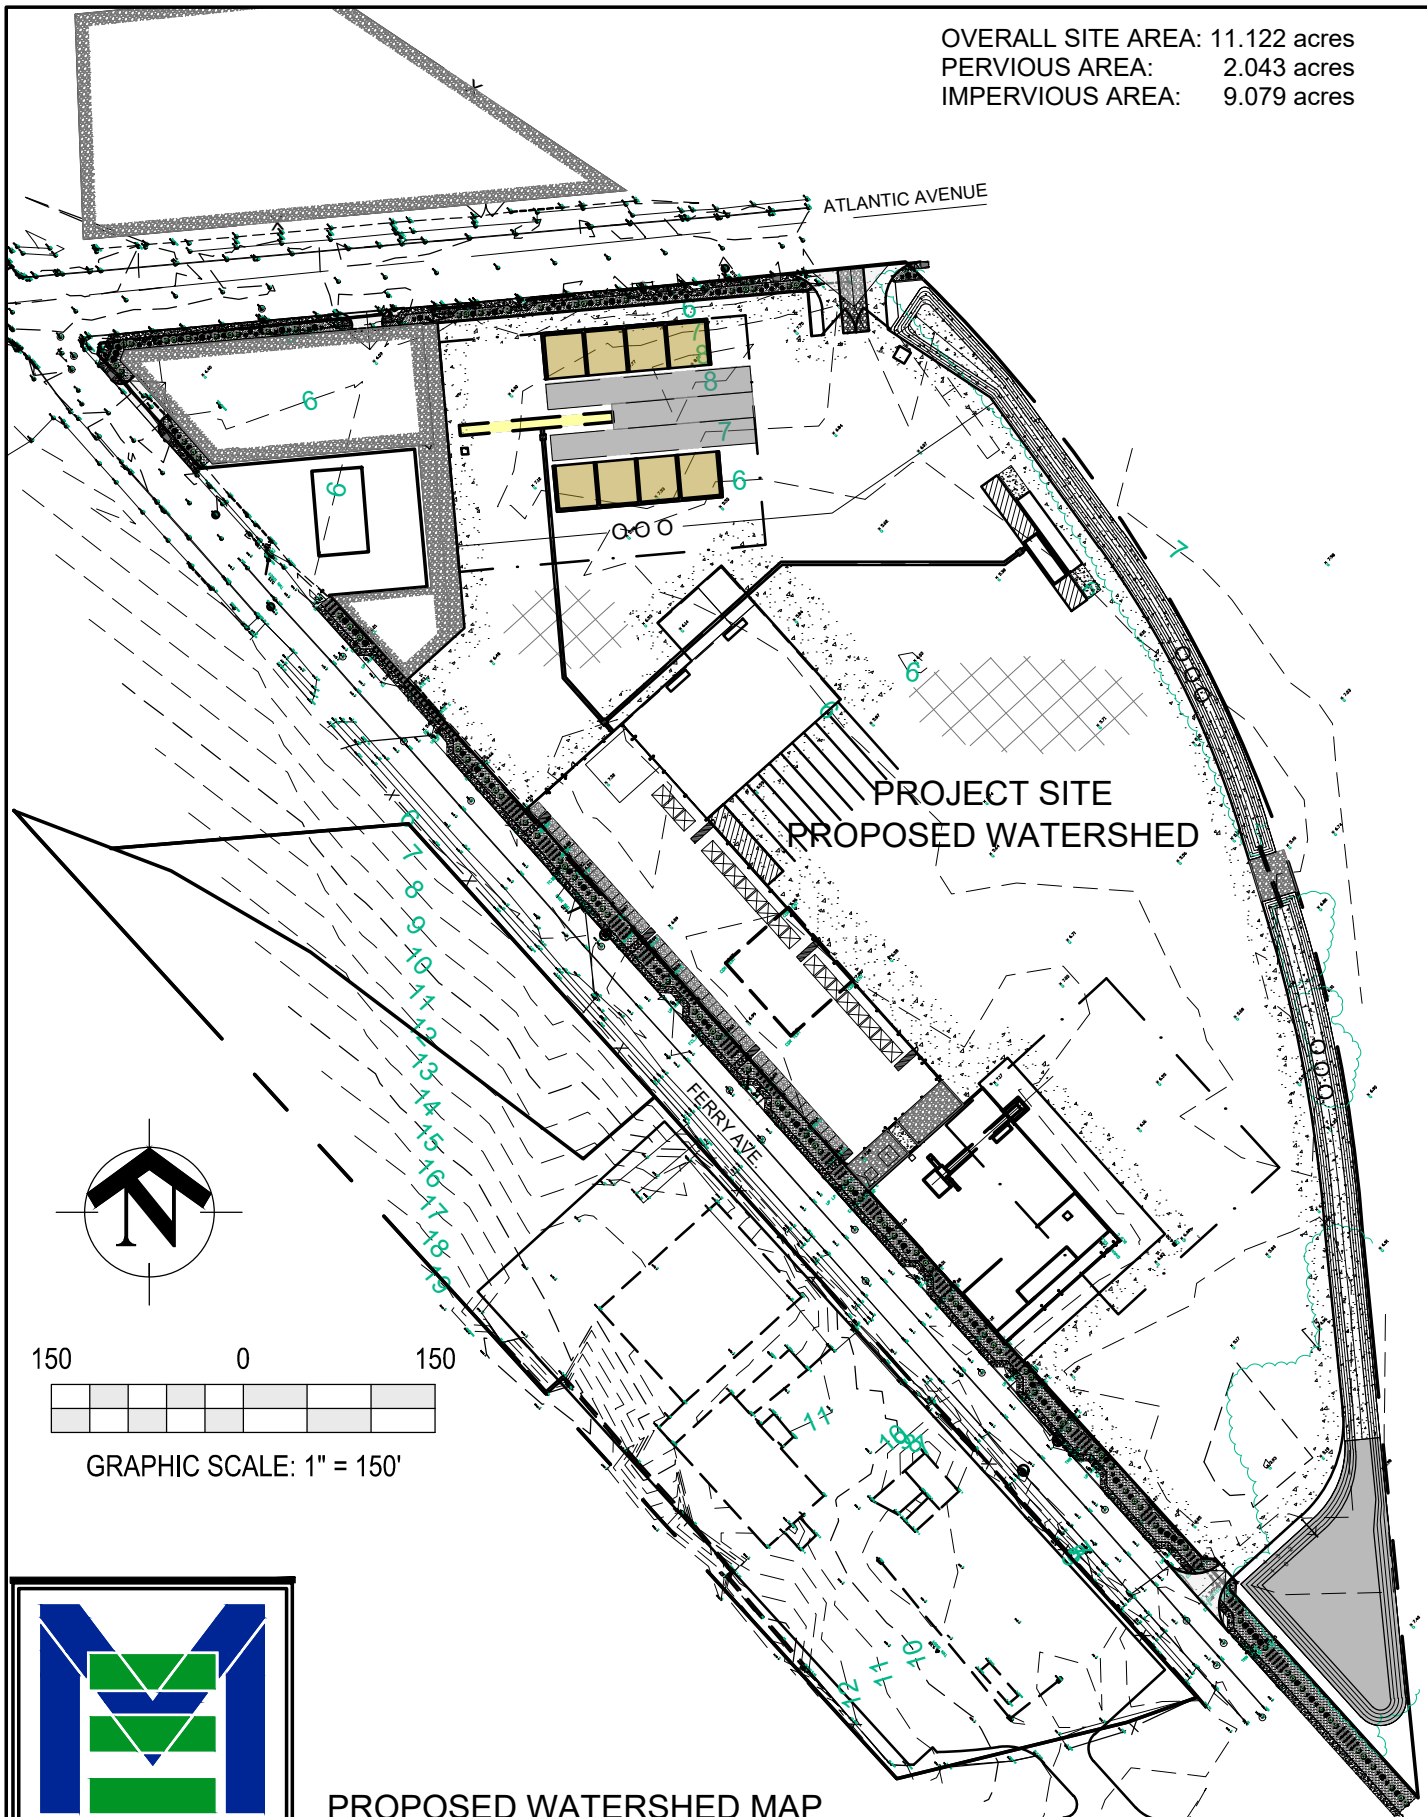

PROPOSED WATERSHED MAP
FERRY AVENUE and ATLANTIC AVENUE
CAMDEN, NJ 08102